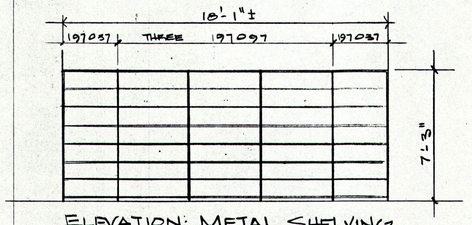

ELEVATION: METAL SHELVING
@ GYM STORAGE 109 1/4"=1'0"
CATALOG NUMBERS FROM 'PENCO'

FLOORING NOTES: △

1. EXISTING FLOORING AND BASE TO REMAIN.
2. EXISTING FLOORING TO REMAIN. REMOVE EXISTING BASE. INSTALL NEW CARPET OVER EXISTING FLOORING. PROVIDE NEW RUBBER BASE. PROVIDE EDGE MOULDING REDUCING STRIP WHERE NEW CARPET MEETS EXISTING FLOORING.
3. EXISTING FLOORING TO BE REMOVED. CARPET CONTRACTOR TO PATCH AND LEVEL CONCRETE FLOOR TO PROVIDE A CLEAN AND SMOOTH BASE FOR INSTALLATION OF NEW CARPET. INSTALL NEW CARPET AND BASE.
4. SEE FINISH SCHEDULE FOR FLOOR & BASE.

NOTES:
- DO NOT RUN CARPET SEAMS DOWN CENTER OF CORRIDORS - TYPICAL.
- WHERE THERE IS A TRANSITION BETWEEN DIFFERING FLOOR TYPES AT DOORWAYS TRANSITION IS TO BE MADE AT CENTER-LINE OF DOOR - TYPICAL.
- CARPET CONTRACTOR TO REMOVE EXISTING MAT FROM RECESSED MAT AREAS. PROVIDE NEW MAT AT ALL ENTRY RECESSED MAT AREAS TYPICAL. NEW MAT TO BE SIMILAR TO 'PAWLING CO. RECESSED, VINYL LINK W/12" NOSING SEE SPECS.

ROOM FINISH SCHEDULE □

NUMBER	DESIGNATION	FLOOR material	FLOOR finish - NEW -	BASE material	BASE finish	WALLS material	WALLS finish	CEILING material	CEILING type	CEILING finish	CEILING height	NOTES
101	PSYCHOLOGIST OFFICE	EXIST.	V.C.T.	12		GYP.BD	P	EXIST.	—			1,4
102	E.S.L.	EXIST.	V.C.T.	R		GYP.BD	P	EXIST.	—			1,4
103	SPEECH	EXIST.	V.C.T.	R		GYP.BD	P	EXIST.	—			1,4
104	LANGUAGE ARTS		6	R		GYP.BD	P	A.C.T.				2,3,4,5
105	OFFICE	EXIST.		R		GYP.BD	P	EXIST.				4,5
106	PSYCHOLOGIST OFFICE	EXIST.		R		GYP.BD	P	EXIST.				4,5
107	NEW LIBRARY STORAGE	CONC.	6	R		C.M.U.	P	EXP	P.	—		4
108	NEW GYM STORAGE	CONC.	V.C.T	R		C.M.U.	P	EXP	P	—		4
109	CORRIDOR	CONC.	VCT	G.C.MU		C.M.U.	P	ACT				7.
110	CORRIDOR	CONC.	VCT	G.C.MU		C.M.U.	P	ACT				7.
111	STAGE (AT NEW AREAS)	SEE DNG NOTE 6		R		C.M.U.	P	—				

A.C.T.	acoustical tile
B	brick
BP	brick pavers
C	carpet
CT	ceramic tile
CONC.	concrete
C.M.U.	conc. masonry units
E	epoxy
EXP	exposed
GYP BD	gypsum board
H	hardener
M	mat
P	paint
QT	quarry tile
R	rubber
RT	rubber tile
S	stain
T	terrazzo
V	vinyl
VCT	v. composition tile
VWC	vinyl wall covering
W	wood
G.C.M.U	GLAZED CONC. MASONRY UNIT

NOTES:
1. G.C. TO REMOVE EXISTING FLOORING COMPLETE. PROVIDE CLEAN & SMOOTH CONCRETE FLOOR TO INSTALL NEW V.C.T. INSTALL NEW BASE.
2. G.C. TO REMOVE EXISTING TILE FLOORING & CARPET FROM LANGUAGE ARTS-104. PREPARE EXISTING CONC. SLAB TYPICAL. INSTALL NEW CARPET AND BASE.
3. FOR NEW CEILING SYSTEM IN LANGUAGE ARTS-104 REFER TO NOTE THIS SHEET, REFLECTED CEILING LAYOUT & ELECT. / MECH. DRWNG.
4. G.C. TO PAINT ENTIRE ROOM - (NEW & EXISTING WALLS). PAINT NEW & EXISTING H.M. FRAMES.
5. PROVIDE NEW 4" HIGH RUBBER BASE AT NEW WALL CONSTRUCTION TO MATCH EXISTING.
6. PAINT AND OTHER NEW FINISH COLORS TO BE SELECTED BY OWNER TYPICAL.
7. PATCH, REPAIR & PAINT @ RENOVATED AREAS TO MATCH EXIST'G.

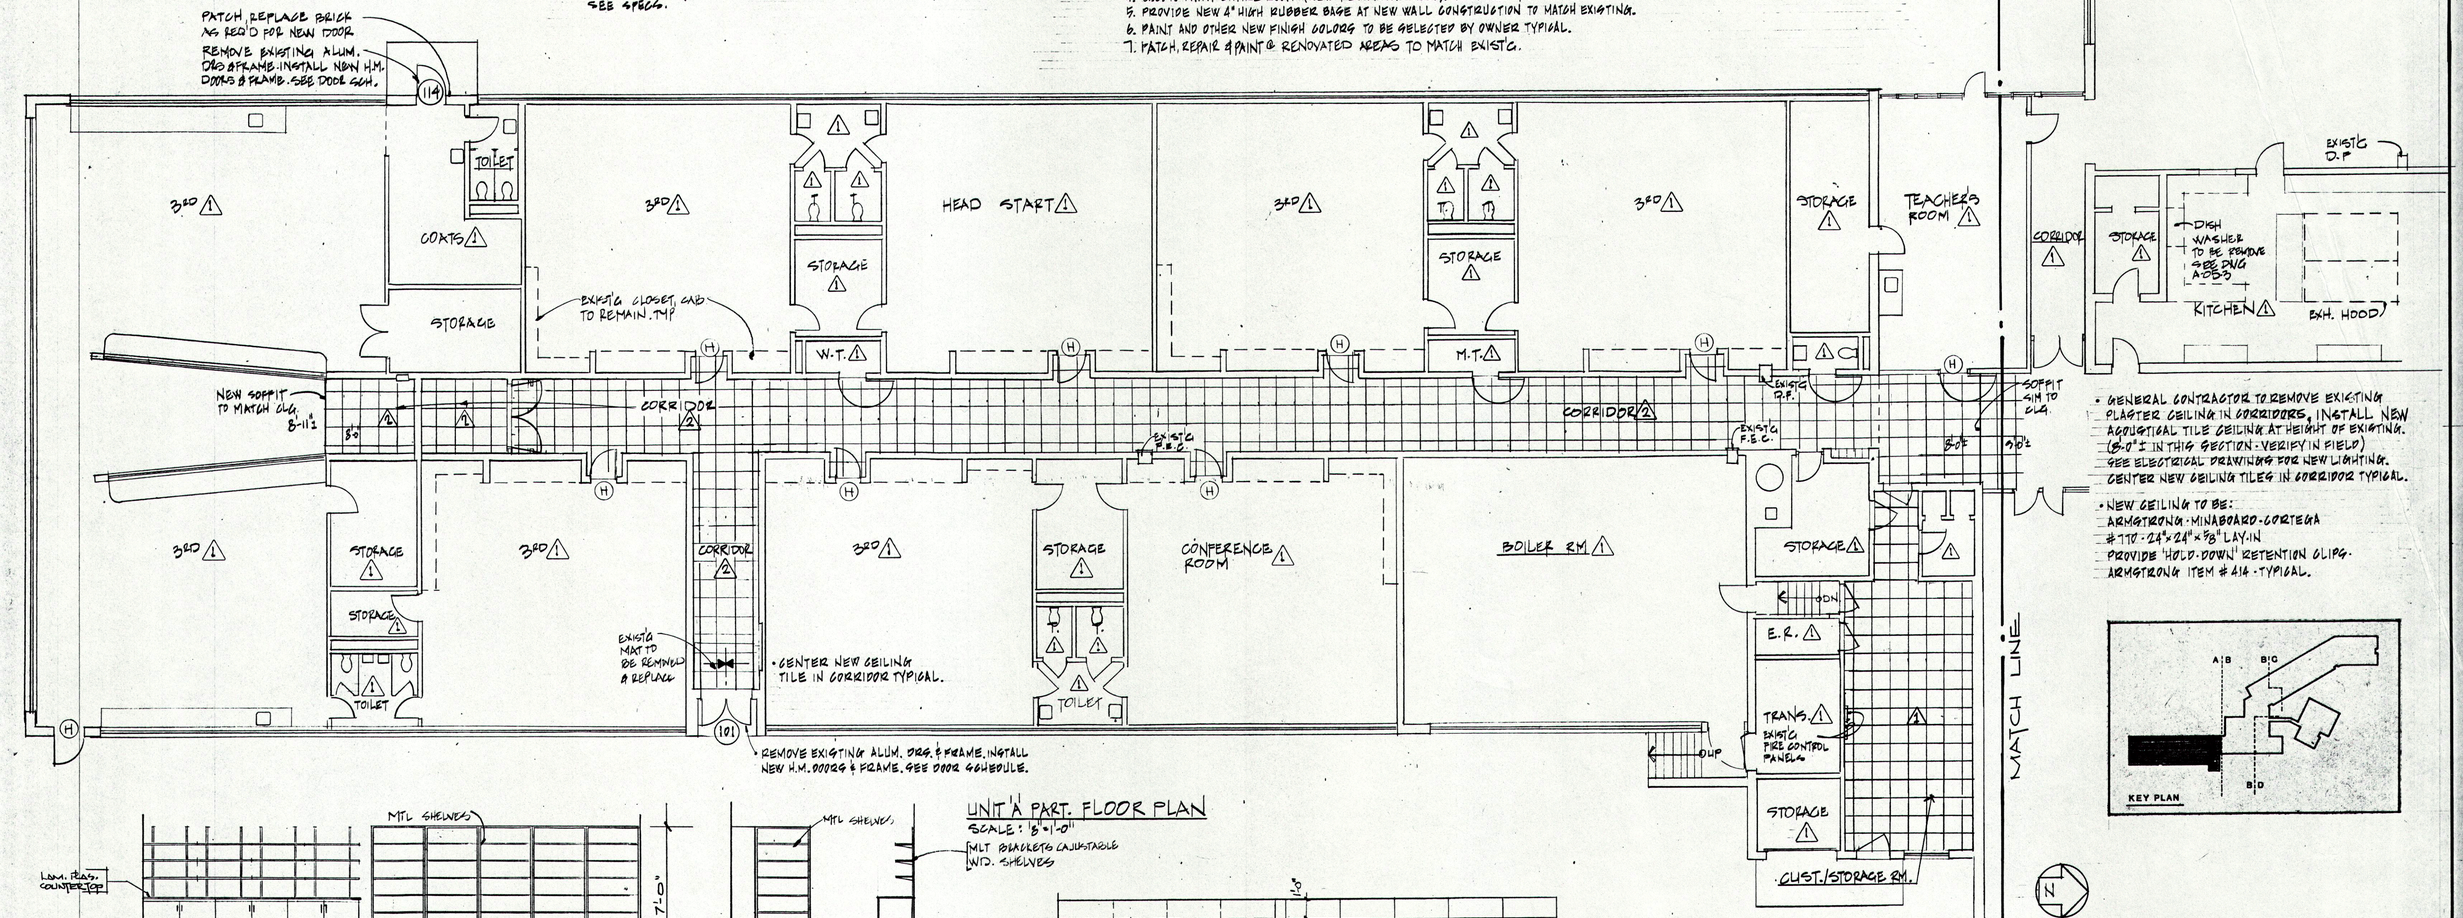

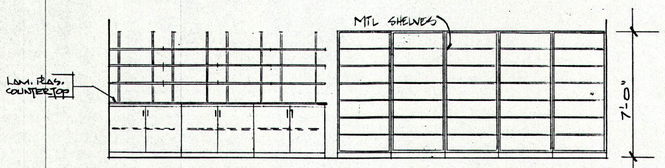

ELEVATION 1 LIBRARY STORAGE 1/4"=1'-0"

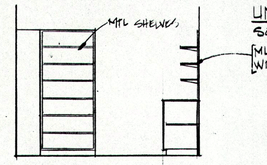

ELEVATION 2 LIBRARY STORAGE 1/4"=1'-0"

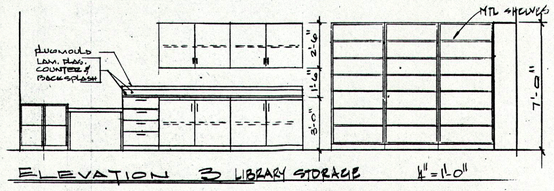

ELEVATION 3 LIBRARY STORAGE 1/4"=1'-0"

UNIT 'A' PART. FLOOR PLAN

SCALE: 1/8"=1'-0"

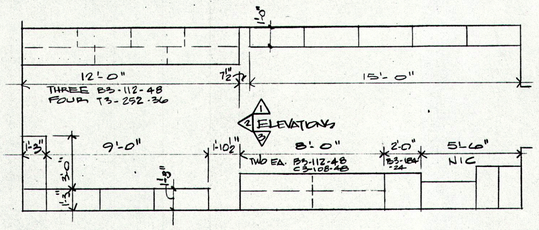

LIBRARY STORAGE 104 1/4"=1'-0"
SEE A05.4 FOR LOCATION
CATALOG NUMBERS FROM STEVENS INDUSTRIES INC.

• NOTE: ALL DEMOLITION (FLOORING, CEILING, ETC.) SHOWN AND CALLED FOR ON DRAWINGS TO BE COORDINATED WITH ASBESTOS ABATEMENT SPECIFICATIONS AS PREPARED BY "BROOKS, GAFE & GOUND". SEE SPECIFICATIONS THAT ARE PART OF THIS SET OF DRAWINGS TYPICAL. WHEREVER NEW CEILINGS ARE SHOWN EXISTING CEILINGS ARE TO BE REMOVED NEW CEILINGS SHOW THUS: OR CALLED OUT

STATE PROJECT # 034-89-105-EA.

Antinozzi Associates Architects
4021 Main Street
Stratford, Connecticut

DANBURY SCHOOLS REORGANIZATION
CITY OF DANBURY
MILL RIDGE INTERMEDIATE
DANBURY CONNECTICUT

UNIT 'A' FLOOR / REFLECTED CEILING PLAN INT. ELEVATIONS, SCHED. & NOTES.

A-05.2

CHECKED BY | SCALE 1/8"=1'-0" | DATE: MAY 8, 1991 | JOB NO. 9312