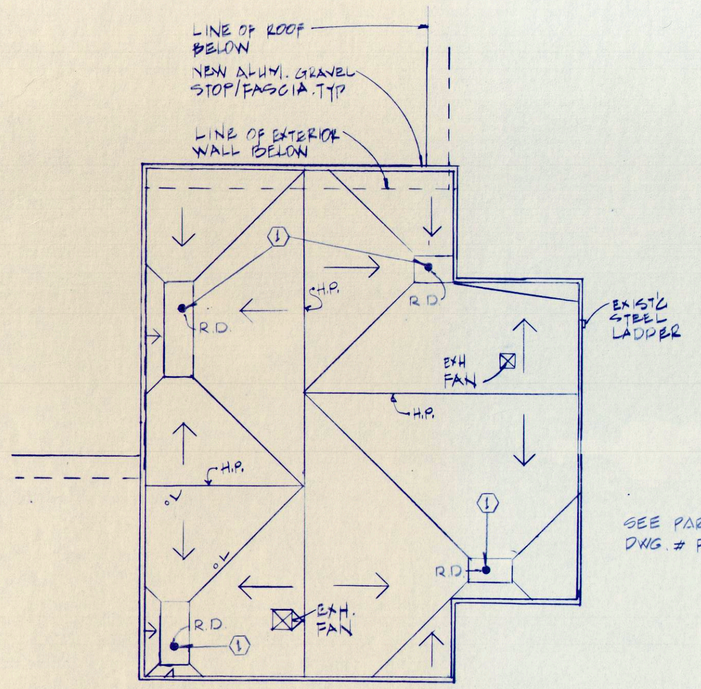

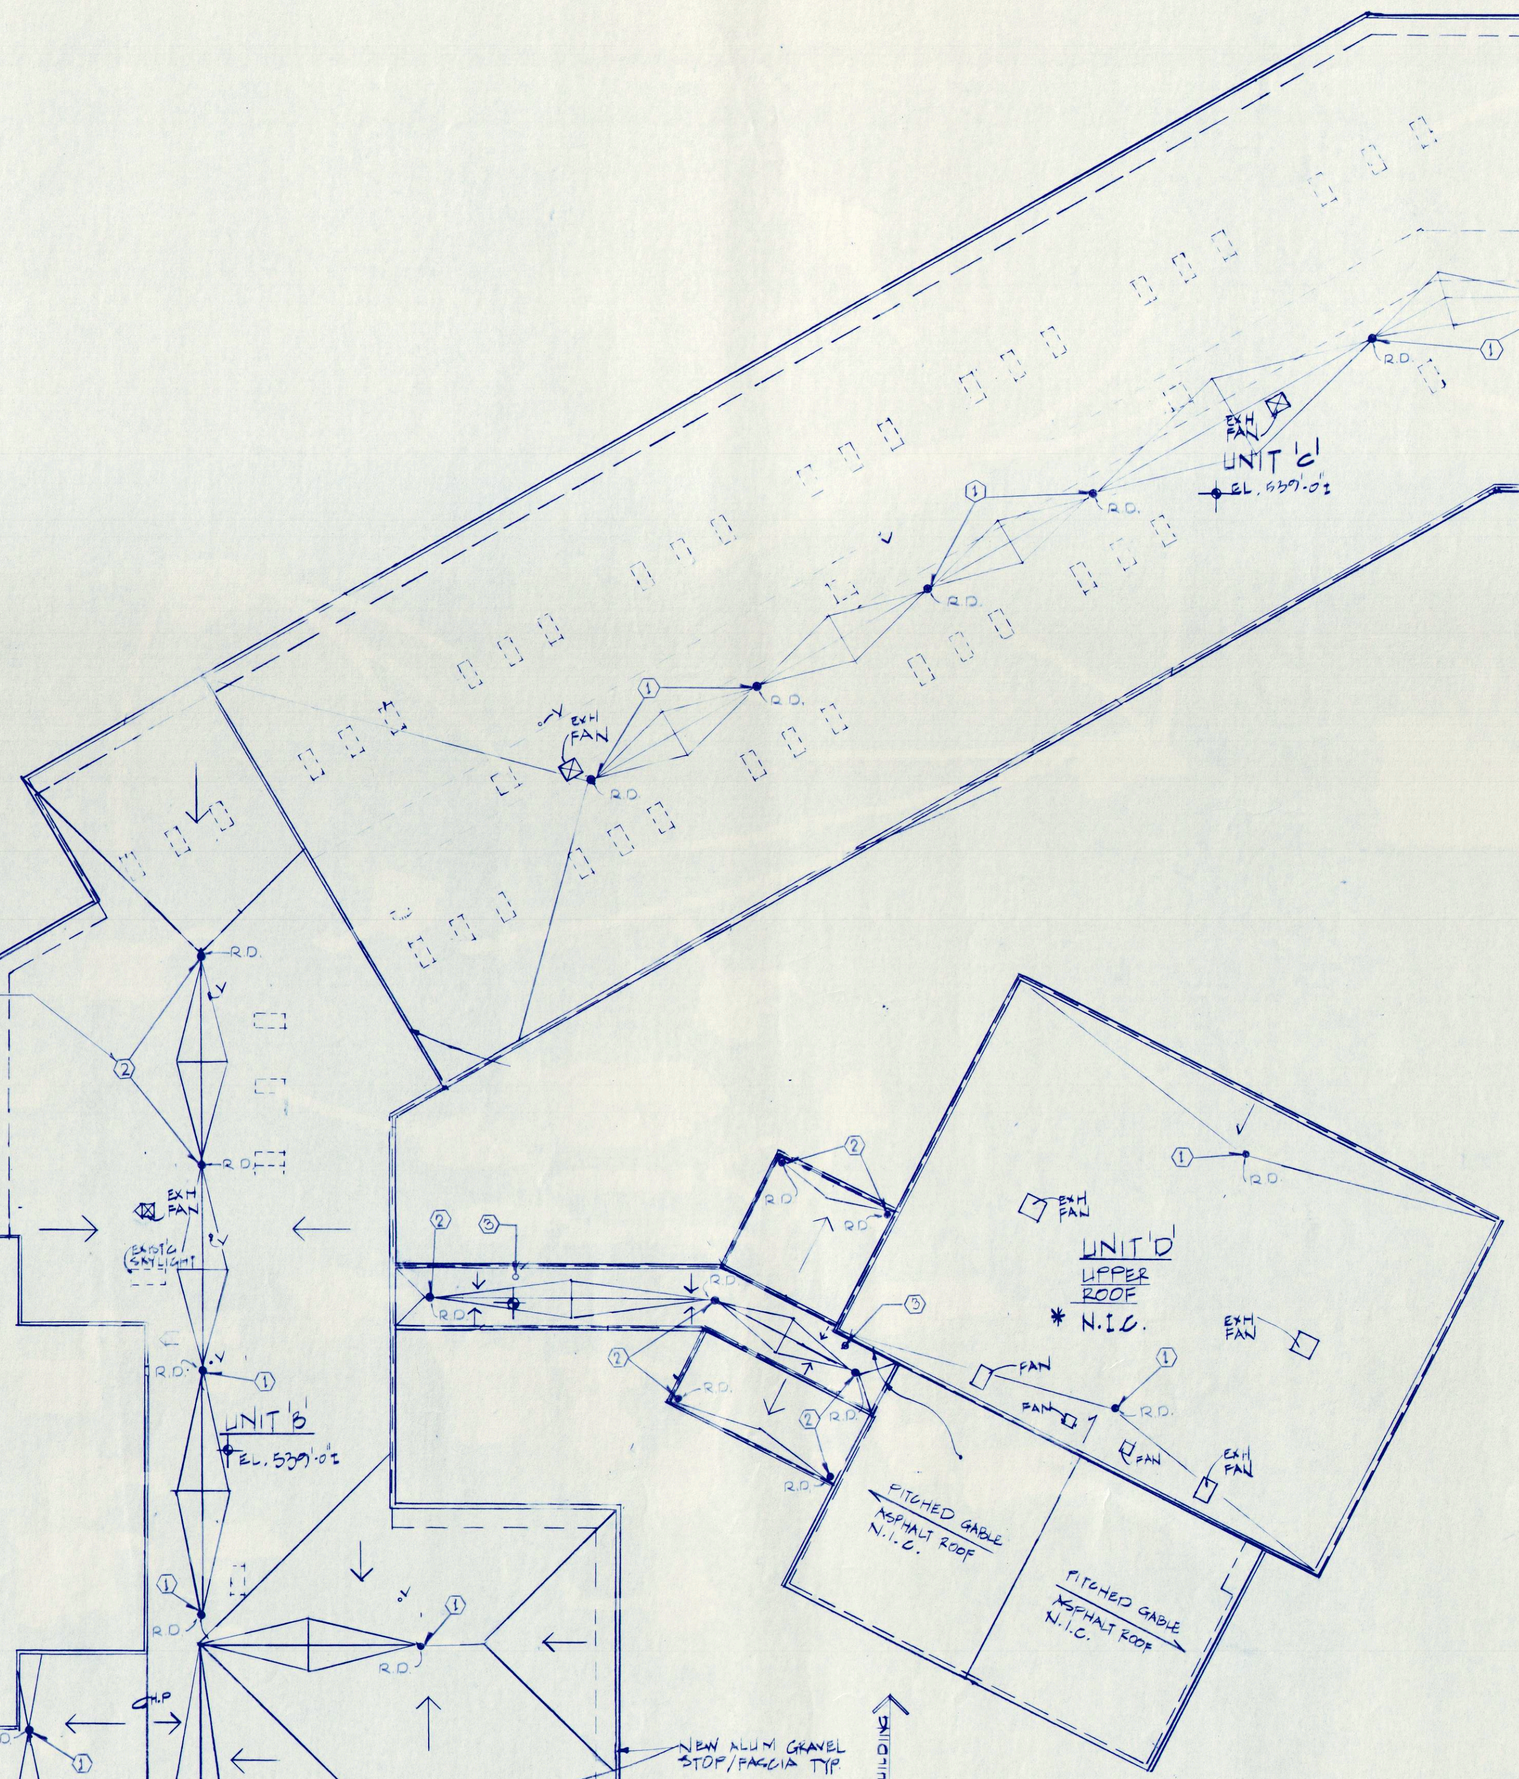

NOTES: PLUMBING

1. REMOVE EXISTING ROOF DRAINS AND INSTALL NEW ROOF DRAIN IN SAME LOCATION BY ROOFING CONTRACTOR
2. NEW 6" ROOF DRAIN BY ROOFING CONTRACTOR, PLUMBING CONTRACTOR SHALL ROUGH FOR AND CONNECT.
3. PLUMBING CONTRACTOR SHALL REMOVE EXISTING ROOF DRAIN AND PIPING TO BELOW ROOF AND PLUG. ROOFING CONTRACTOR TO REPAIR ROOFING.

ROOF EQUIPMENT NOTES

M1 Remove existing roof fans and store on roofs. Provide temporary waterproof closures of roof openings. Coordinate reinstallation of fans with completion of roof work.

M2 Remove existing roof vent and store on roof. Provide temporary waterproof closure of roof opening. Reinstall vent after directed by General Contractor.

E1 Remove electrical power wiring from existing roof fans. After fans are reinstalled on raised curbs provide power wiring as required.

STATE OF CONNECTICUT WILLIAM J. ROGAN No. 7500 REGISTERED PROFESSIONAL ENGINEER

JANSEN & ROGAN
CONSULTING ENGINEERS, P.C.
121 WHITNEY AVENUE
NEW HAVEN, CT. 06510

STATE PROJECT # 034-89-105-EA

Antinozzi Associates Architects
4021 Main Street
Stratford, Connecticut

DANBURY SCHOOL REORGANIZATION
CITY OF DANBURY
MILL RIDGE INTERMEDIATE
DANBURY CONNECTICUT

ROOF PLAN
PLUMBING, MECHANICAL & ELECTRICAL

PME05.2

CHECKED BY G.G.C. | SCALE 1/8"=1'-0" | DATE : MAY 3, 1991 | JOB NO. 9012.06