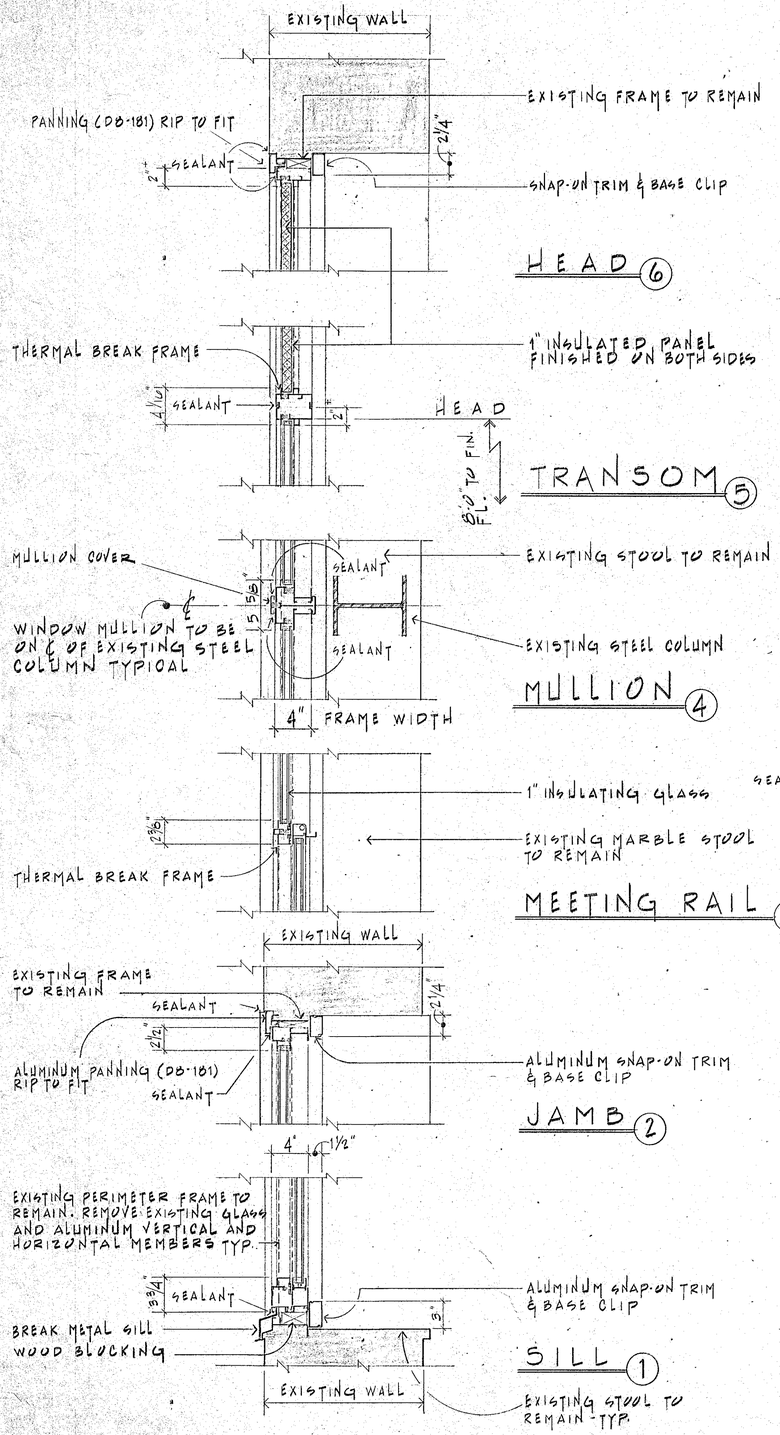

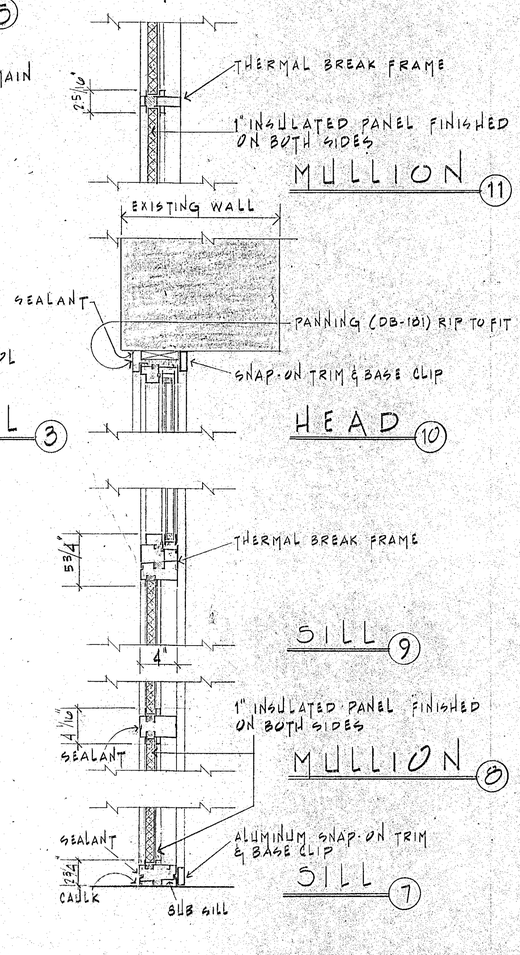

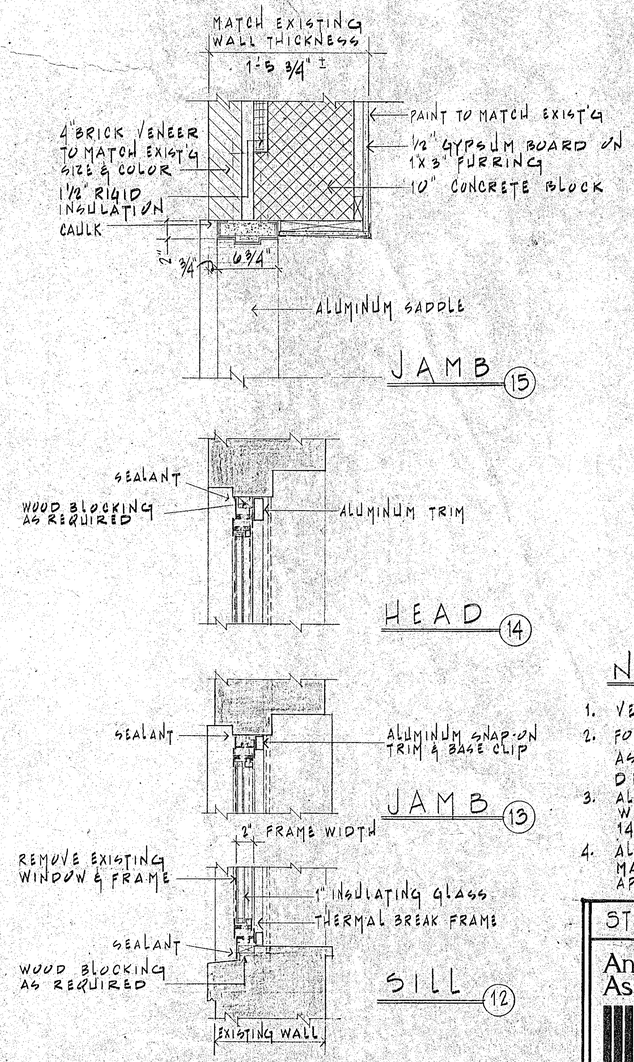

NOTES

1. VERIFY ALL DIMENSIONS IN THE FIELD.
2. FORM OR MODIFY ALUMINUM FRAMES & PANNING AS REQUIRED TO SUIT FIELD CONDITIONS & DETAILS SHOWN ON DRAWINGS.
3. ALL ALUMINUM SLIDING WINDOWS TO BE WINCO MANUFACTURING COMPANY SERIES 1400 OR APPROVED EQUAL.
4. ALL ALUMINUM CASEMENT WINDOWS TO BE WINCO MANUFACTURING COMPANY SERIES 1150 OR APPROVED EQUAL.

STATE PROJECT NO. 034-89-115-EA PHASE II

Antinozzi Associates Architects
4021 Main Street
Stratford, Connecticut

WINDOW REPLACEMENT FOR
PARK AVENUE ELEMENTARY SCHOOL
CITY OF DANBURY
DANBURY, CONNECTICUT

WINDOW DETAILS

A 3

CHECKED BY	SCALE 1/2"=1'-0"	DATE FEB-5-92	JOB NO. 9157