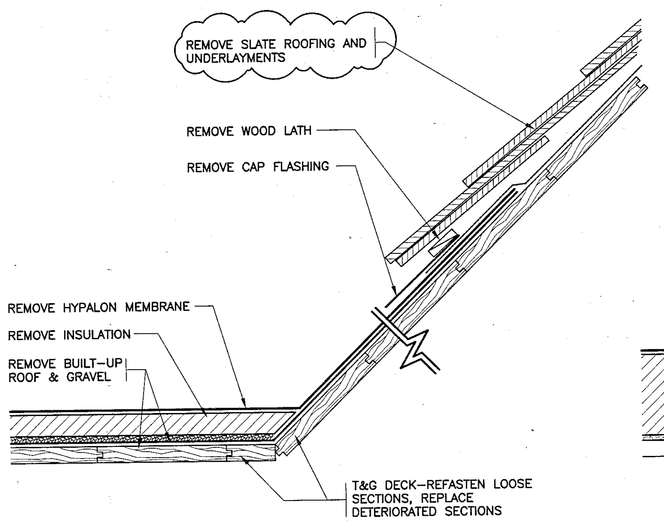

13 EXISTING TRANSITION
SCALE: 3" = 1'-0"

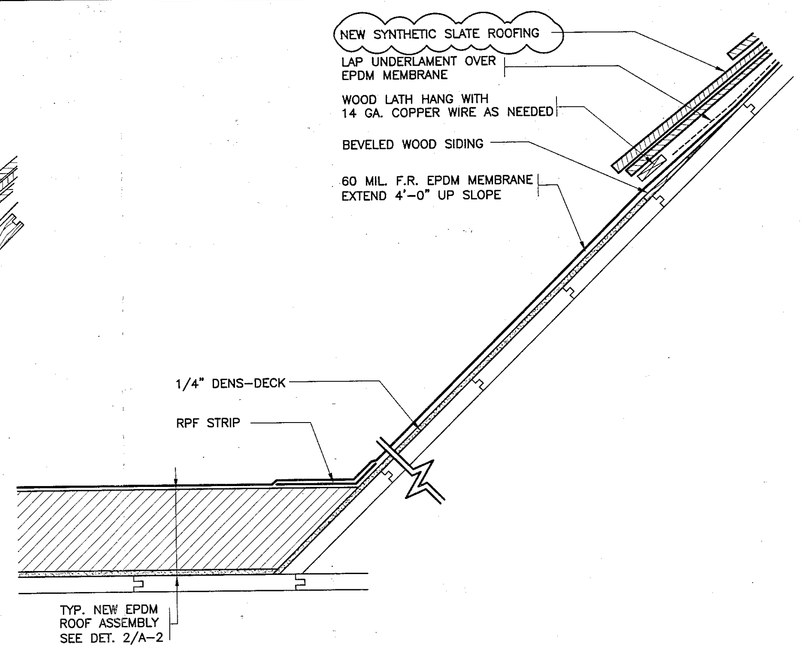

14 REVISED TRANSITION
SCALE: 3" = 1'-0"

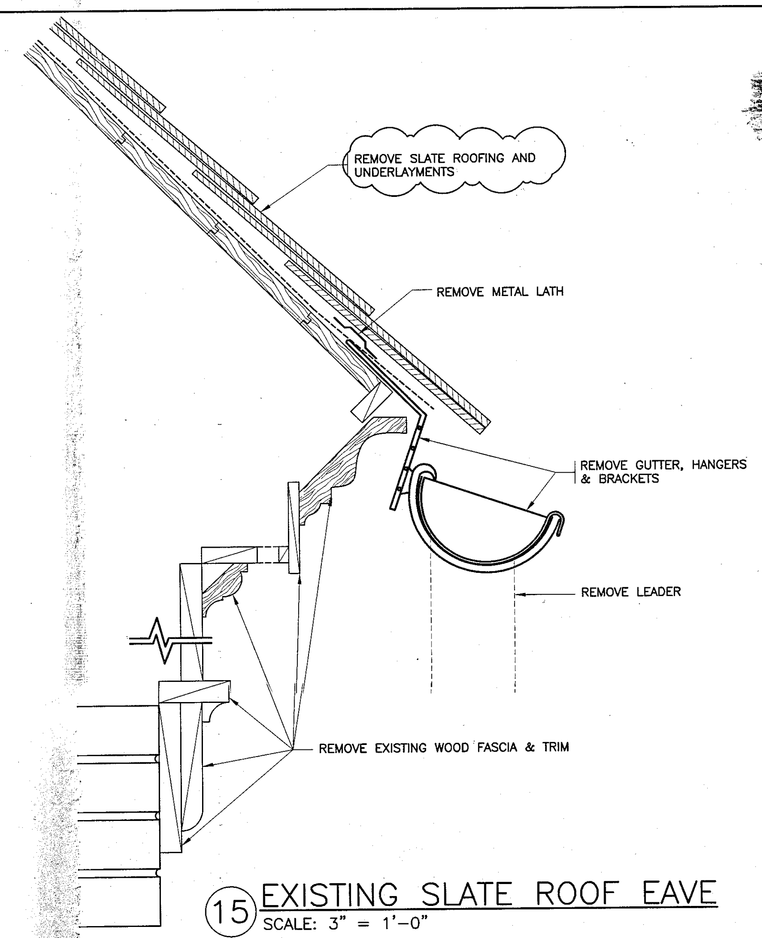

15 EXISTING SLATE ROOF EAVE
SCALE: 3" = 1'-0"

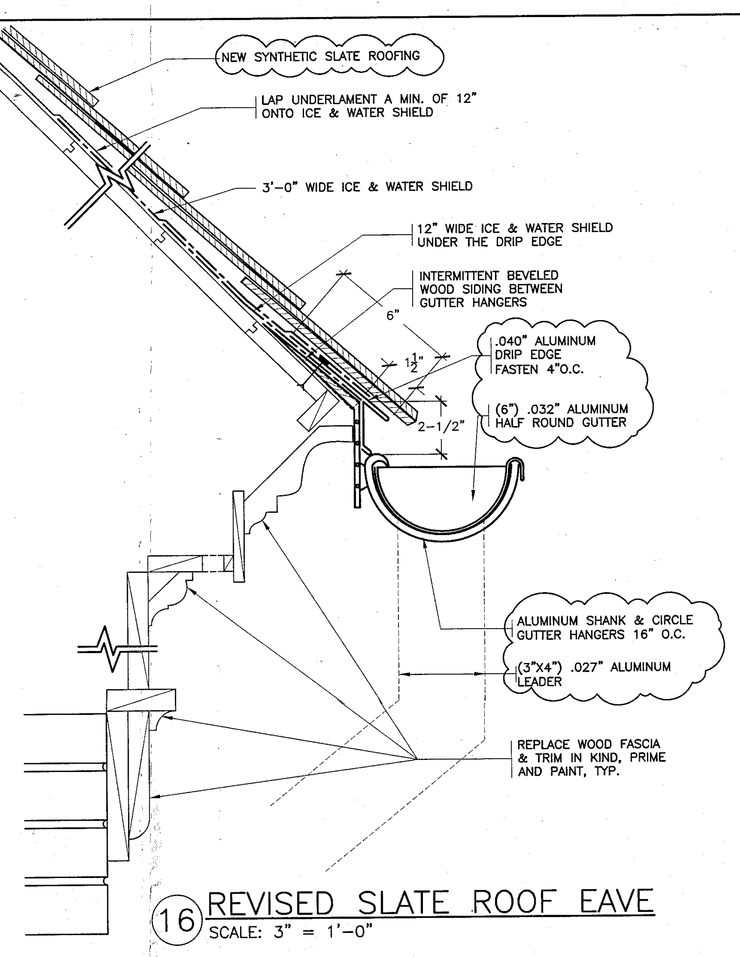

16 REVISED SLATE ROOF EAVE
SCALE: 3" = 1'-0"

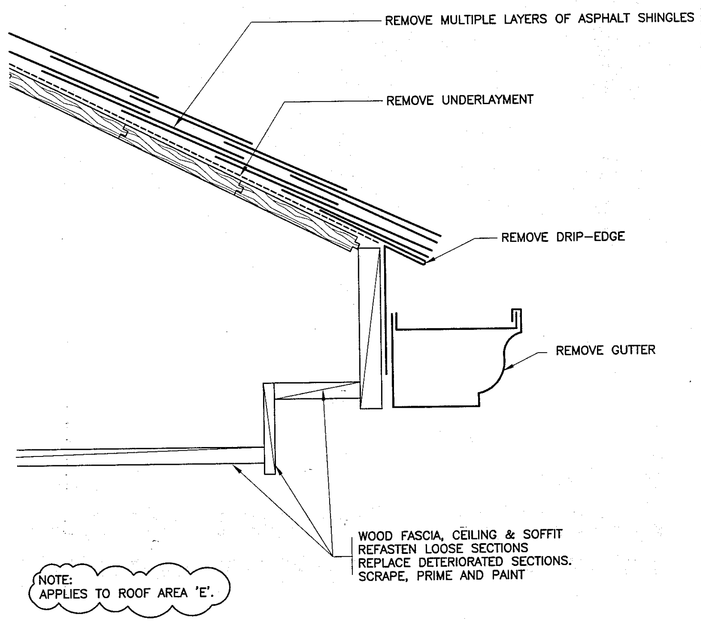

17 EXISTING EAVE
SCALE: 3" = 1'-0"

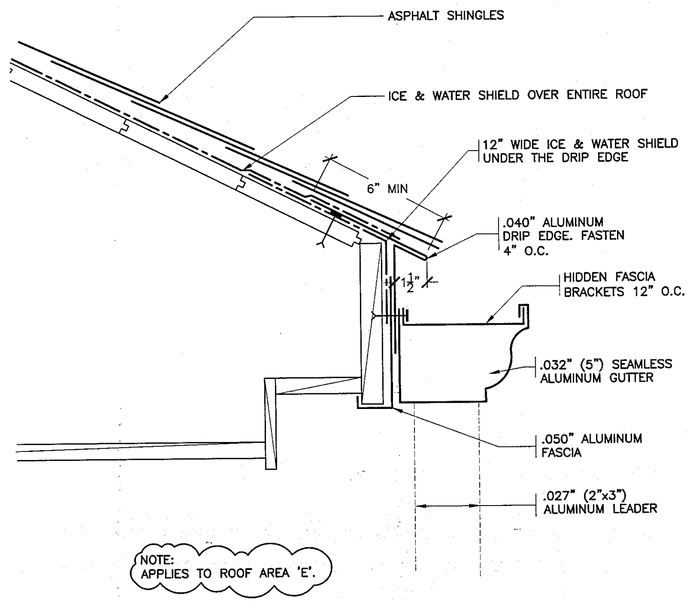

18 REVISED EAVE
SCALE: 3" = 1'-0"

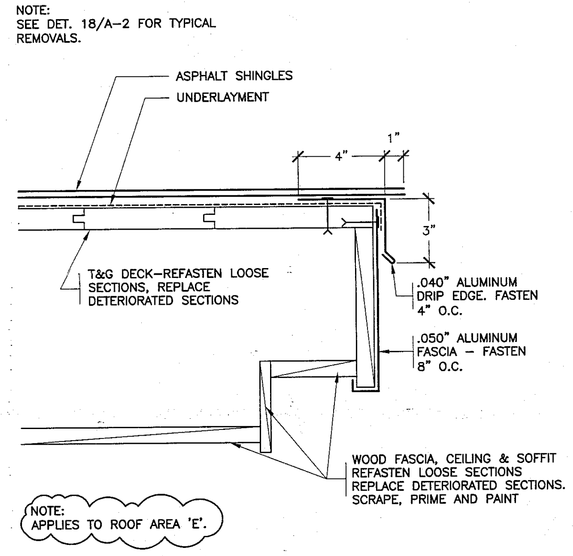

19 REVISED RAKE
SCALE: 3" = 1'-0"

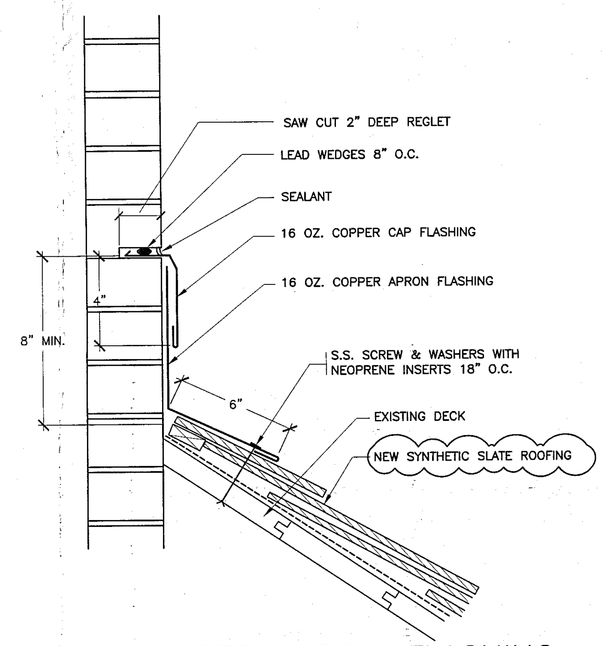

20 REVISED APRON FLASHING
SCALE: 3" = 1'-0"

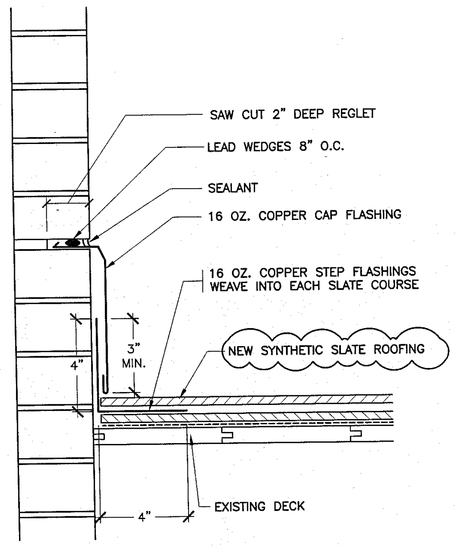

21 REVISED STEP FLASHING
SCALE: 3" = 1'-0"

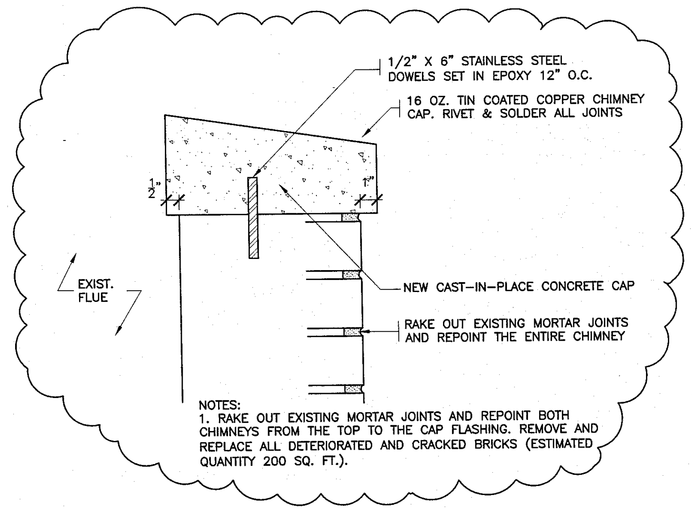

22 REVISED CHIMNEY CAP
SCALE: N.T.S.

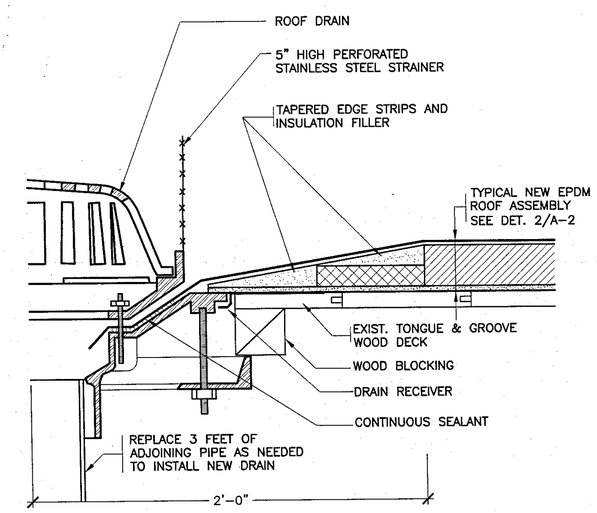

NOTES:
1. REMOVE EXISTING ROOF DRAINS AND RELATED FLASHINGS.
2. INSTALL TAPERED EDGE STRIPS & INSULATION FILLERS TO CREATE A 4 FT x 4 FT. SQUARE SUMP AT EACH DRAIN.

23 REVISED ROOF DRAIN
SCALE: N.T.S.

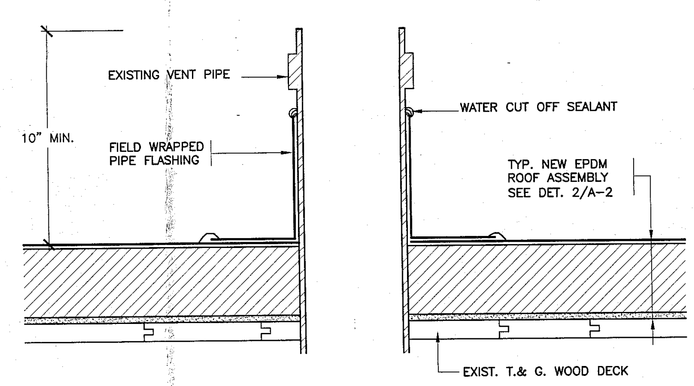

NOTES:
1. REMOVE ALL EXISTING FLASHINGS.
2. REMOVE KENNEDY COUPLINGS AND EXTEND VENT PIPES TO MEET MIN. HEIGHT REQUIREMENT.

24 REVISED EPDM VENT PIPE
SCALE: 3" = 1'-0"

AS PER USA CONGRESS ARCHITECTURAL WORKS COPYRIGHT PROTECTION ACT OF 1990 ALL IDEAS AND DESIGNS INCLUDED IN THESE DRAWINGS, ALL DRAWINGS AND SPECIFICATIONS CONSTITUTE THE ORIGINAL, COPYRIGHT WORK BY FULLER AND D'ANGELO, P.C. ALL REPRODUCTIONS OF DRAWINGS AND SPECIFICATIONS AS INSTRUMENTS OF SERVICE BY F&D ARE CREATED BY F&D FOR THIS PROJECT ONLY AND REMAIN THE PROPERTY OF F&D. OTHER USES OF THE PRODUCT AND WITHOUT THE PRIOR CONSENT OF F&D IS PROHIBITED.

FULLER D'ANGELO P.C.
ARCHITECTS PLANNERS
48 SHELLWOOD ROAD ELMSFORD NEW YORK 10523
TEL 914.592.4444 FAX 914.592.1919
WWW.FULLERDANGELO.COM
Copyright 2008 All Rights Reserved by FULLER & D'ANGELO P.C.

STATE OF CONNECTICUT JOHN D'ANGELO #11373 LICENSED ARCHITECT

PROJECT TITLE
PARK AVENUE ELEMENTARY SCHOOL
ROOF REPLACEMENT
82 PARK AVENUE
DANBURY, CT 06810

DRAWING TITLE
ROOF DETAILS

DATE	ISSUED TO
8-24-2009	BLDG DEPT REVS
7-09-2009	BID
6-23-2009	BSF
6-01-2009	CITY
1-26-2009	90% SUBMISSION

SCALE: AS NOTED
DRAWN BY: F & D
CHECKED BY: F & D
DRAWING NO. A-3
FILE NO. 08870.00

DANBURY BID NO. 07-05-1941
C.T. BURSAR OF SCHOOL FACILITIES PROJECT NO. TEMP 034 - GPVX.

PLOT DATE: August 25, 2009 - 8:50am

FILE: I:\08870.00 Danbury Park Ave. Elementary\DRAWINGS\CURRENT\1-F&D\A-3 Danbury ES Details 13-24 Rev 2009 0824.dwg