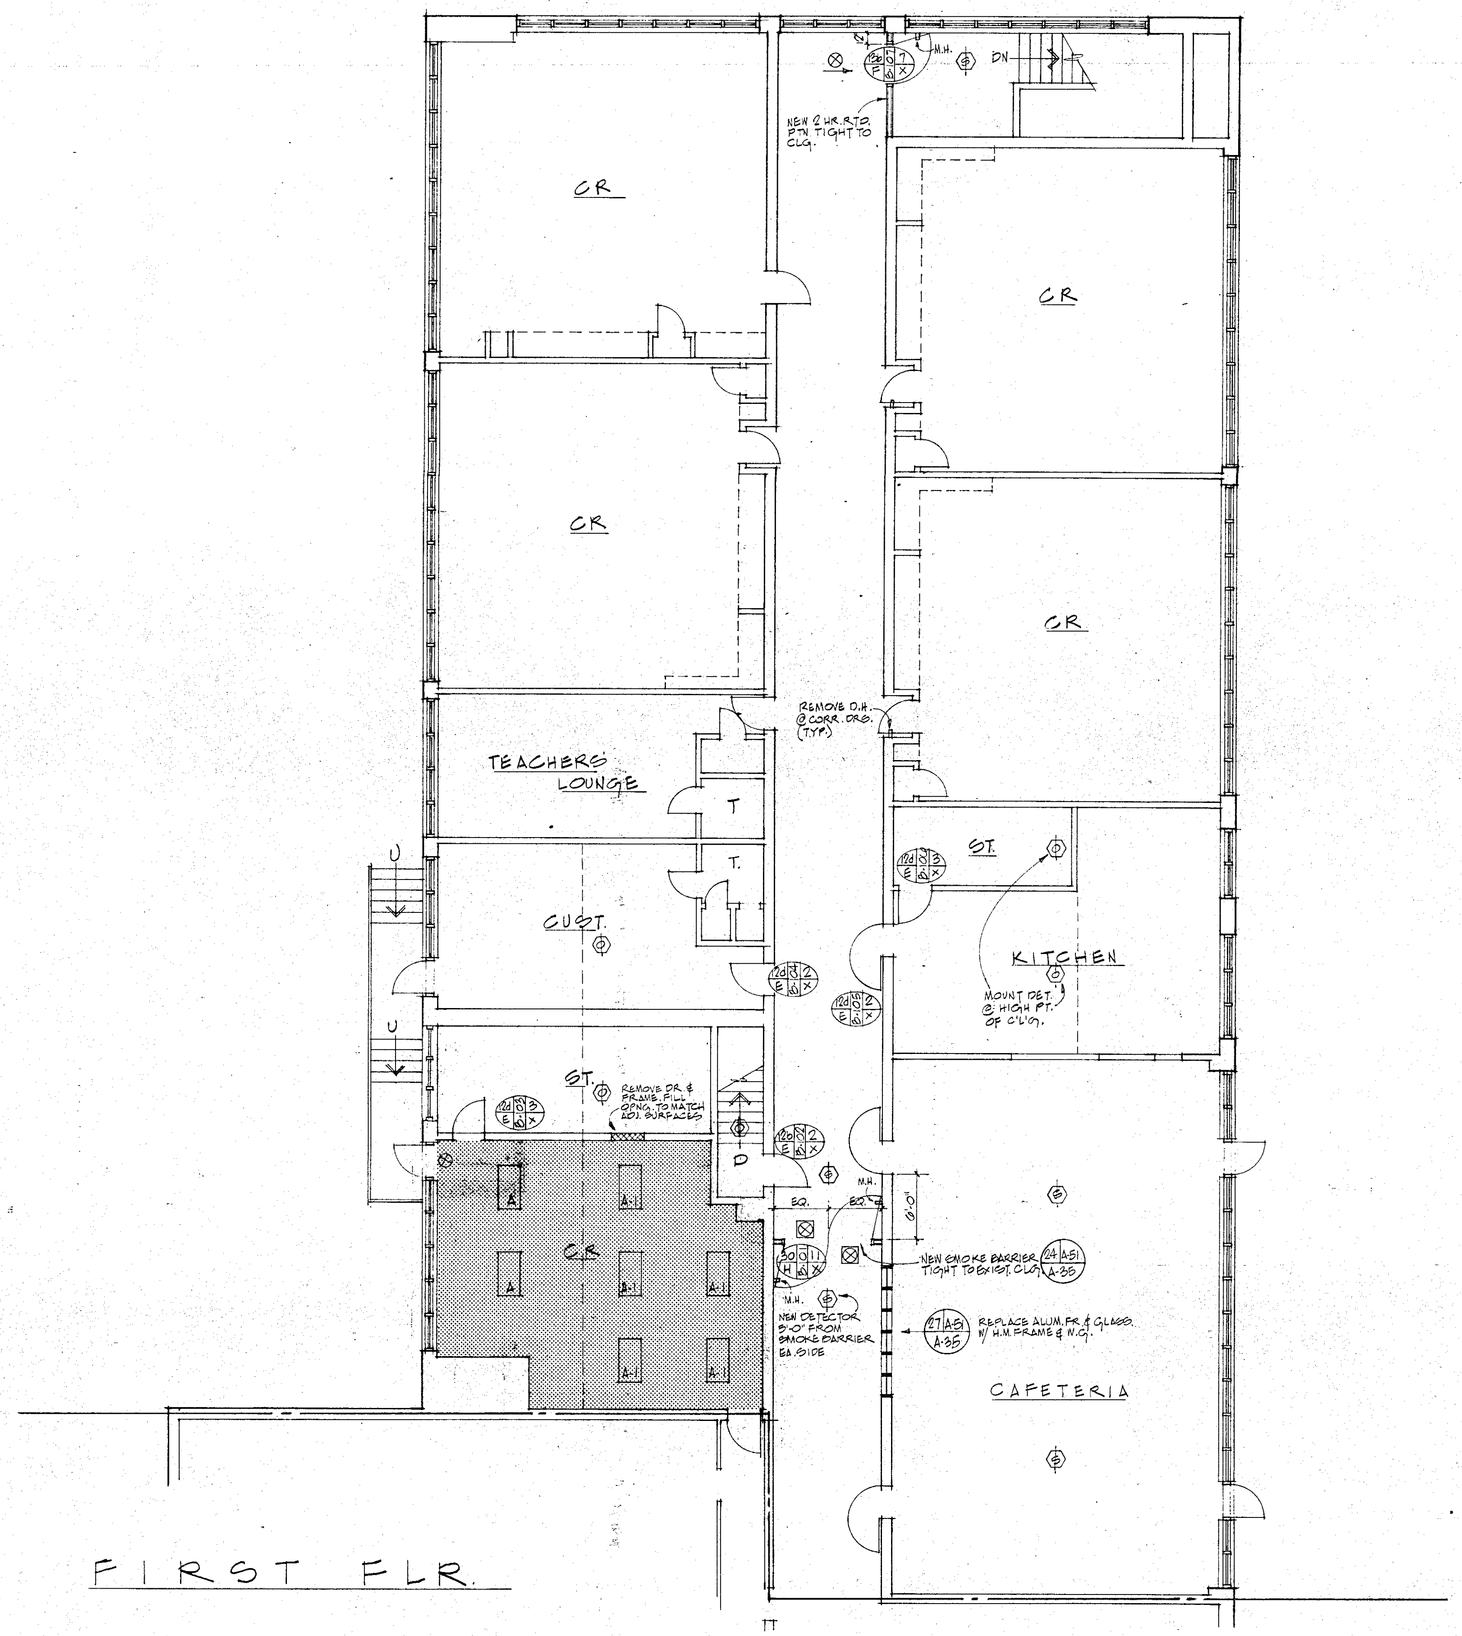

FIRST FLR.

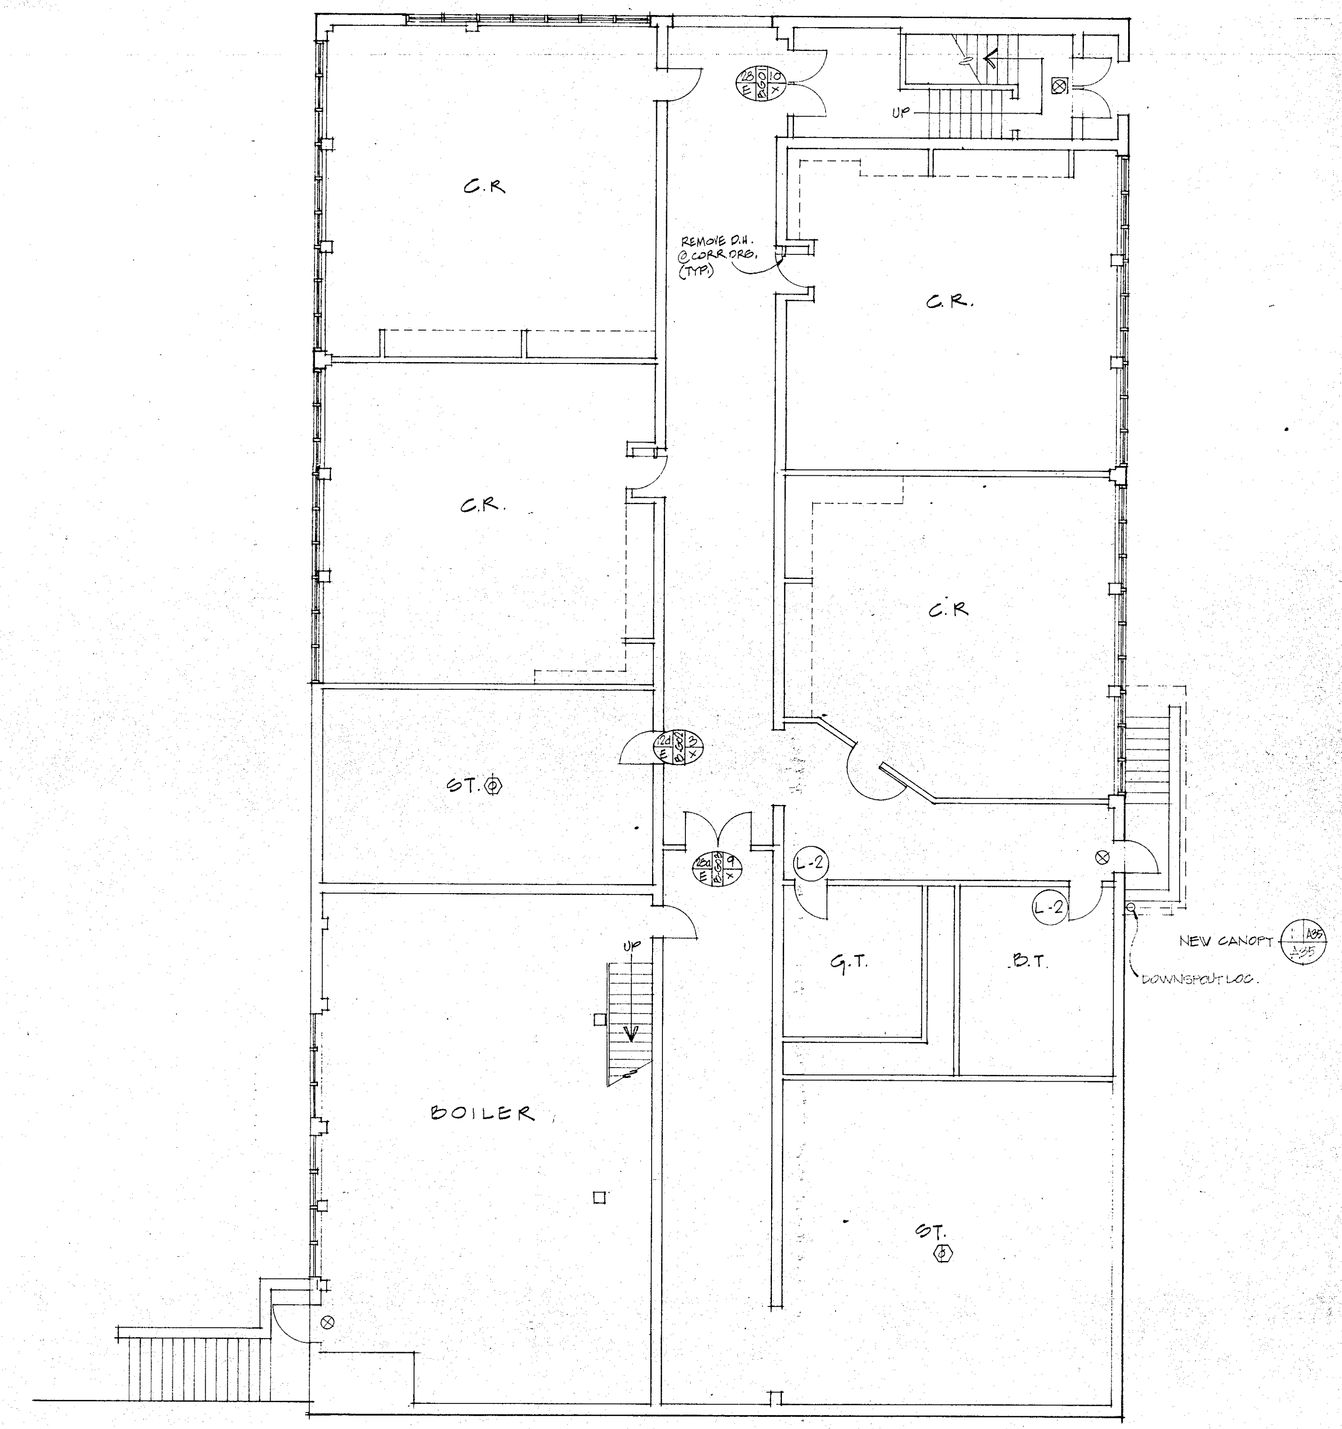

GROUND FLR.

NOTES:

1. CANOPY SHALL BE CAPABLE OF SUPPORTING 40 PSF SNOW LOAD & WIND UPLIFT OF 22 PSF (100 MPH WIND SPEED)
2. PROVIDE POSITIVE STORM DRAINAGE GUTTERS & LEADERS & DIRECT WATER AWAY FROM BUILDING.
3. ALL EXPOSED COMPONENTS OF CANOPY SHALL BE IN COLOR & FINISH AS SELECTED BY ARCHITECT.

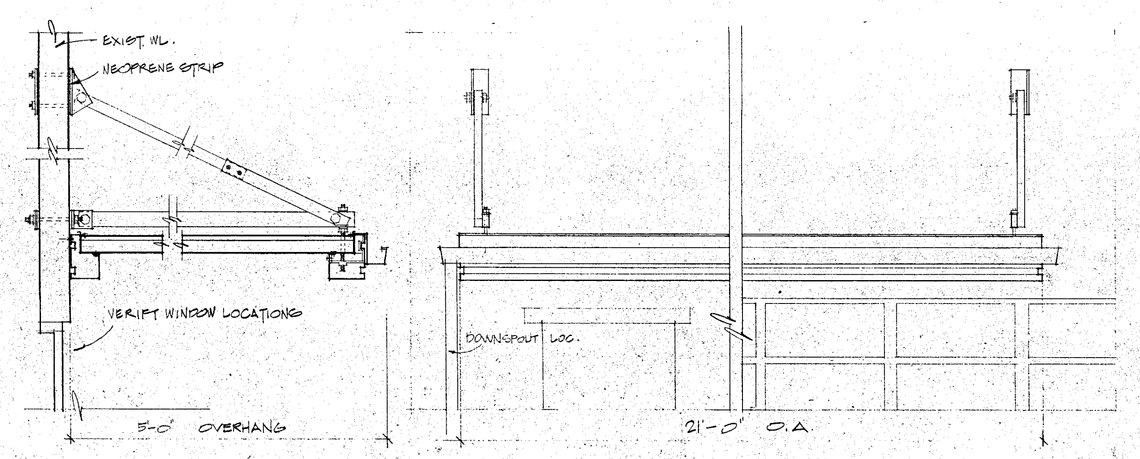

1 A35 CANOPY @ SIDE ENTRANCE (TYP.)
1/4" = 1'-0"

NOTE: STRUCTURE IS PRE-ENGINEERED BY HOUNSET/ALUMAX, INC.
PROPER POINTS OF CONNECTION TO MASONRY WALL TO BE VERIFIED IN THE FIELD.

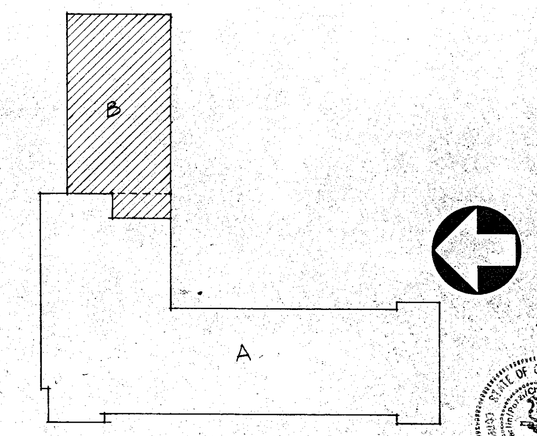

KEY PLAN

0 5 10 15 20 25
GRAPHIC SCALE: 1/8"=1'-0"

CODE UPDATE WORK **SCHOOL FACILITIES** **CITY OF DANBURY, CONNECTICUT**	date: 1 JULY 1985 scale: 1/8"=1'-0" drawn: M.P.
PARK AVENUE SCHOOL UNIT B **GROUND & FIRST FLOOR PLANS**	checked: DMC approved:
CARLIN-POZZI-CHIN ARCHITECTS, P.C. 3 LINCOLN STREET, NEW HAVEN, CONNECTICUT	drawing no.: **A 35**