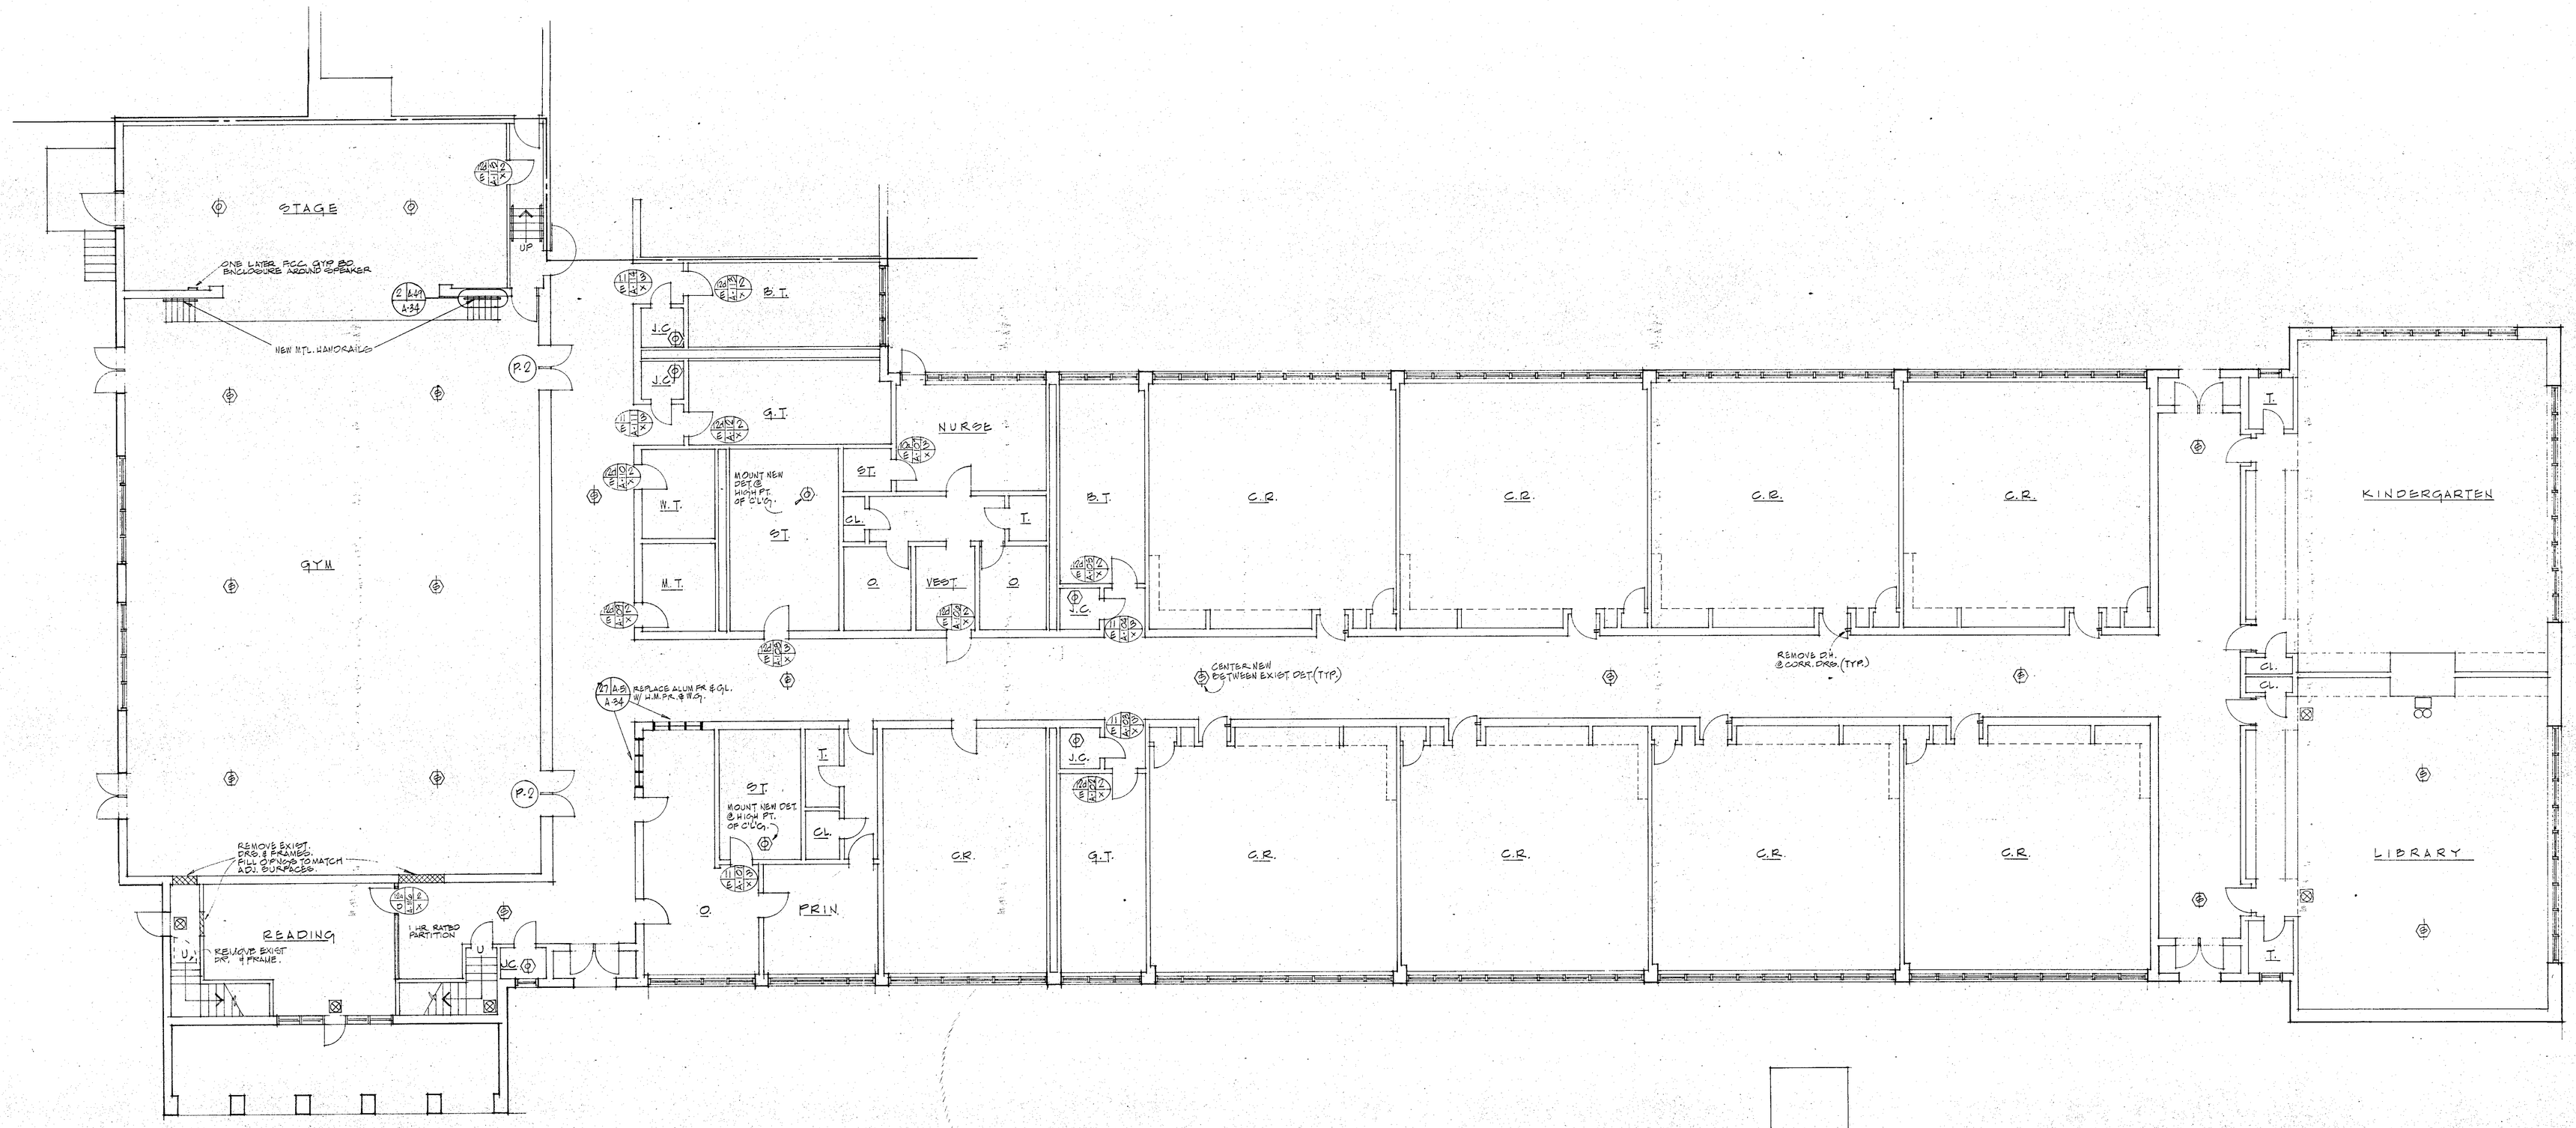

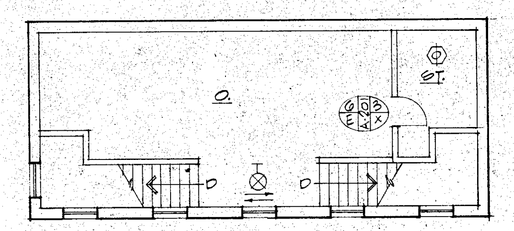

2ND FLOOR

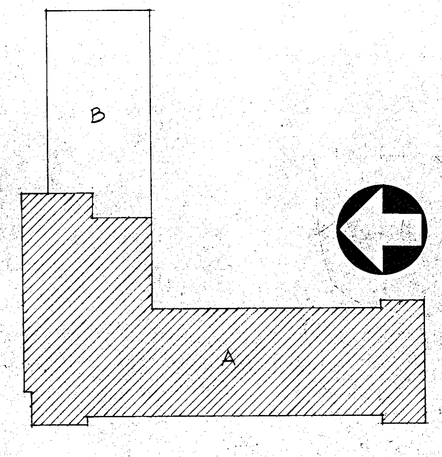

KEY PLAN

GRAPHIC SCALE: 1/8"=1'-0"

CODE UPDATE WORK **SCHOOL FACILITIES** **CITY OF DANBURY, CONNECTICUT**	date 7 JULY '85
	scale 1/8"=1'-0"
PARK AVENUE SCHOOL	drawn MP
UNIT A	checked DMC
	approved
CARLIN-POZZI-CHIN ARCHITECTS, P.C. 3 LINCOLN STREET, NEW HAVEN, CONNECTICUT.	drawing no. **A 34**