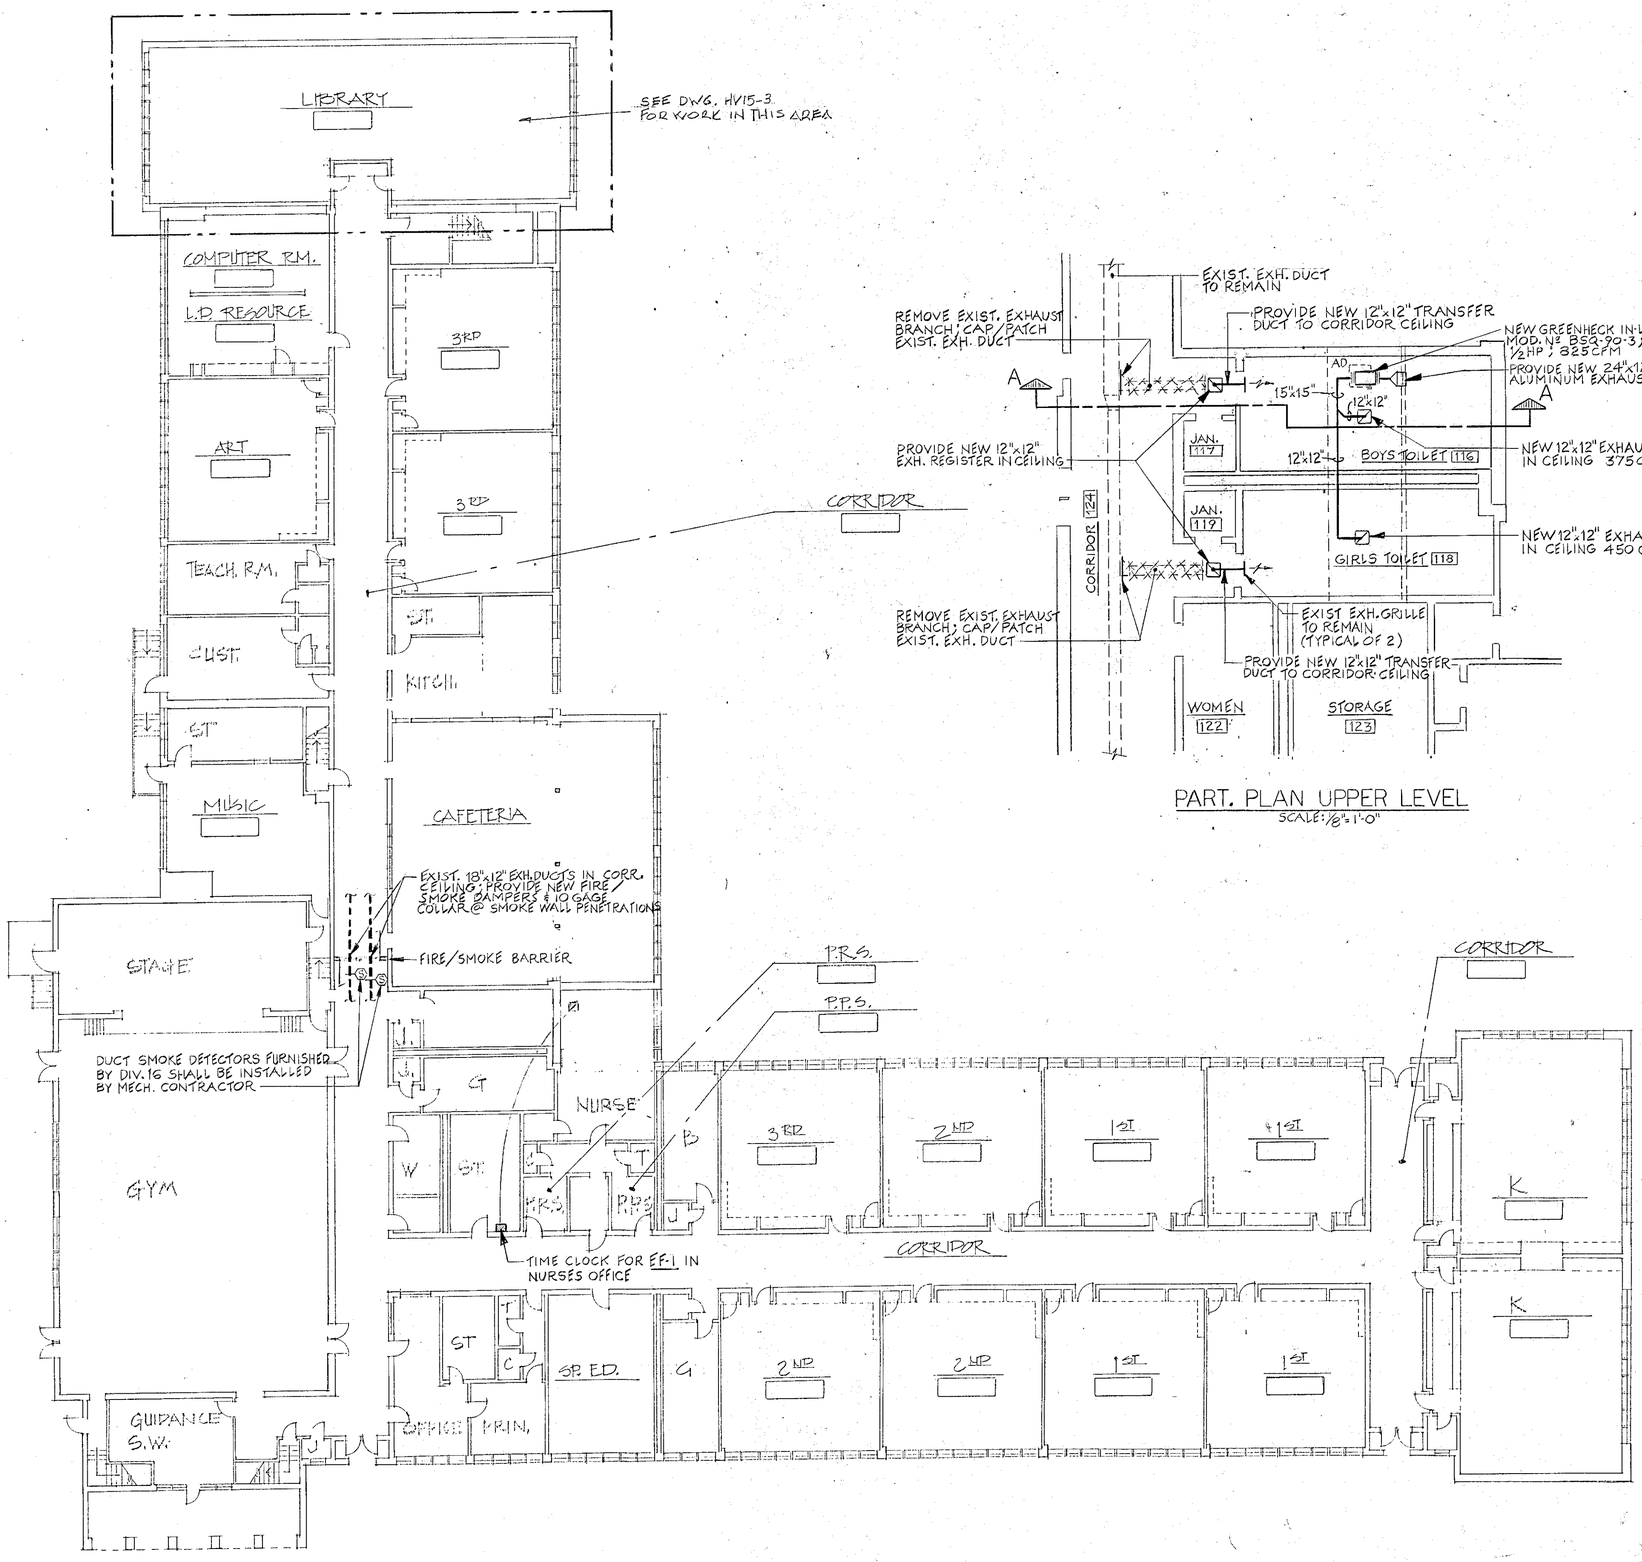

UPPER LEVEL
1/16"=1'-0"

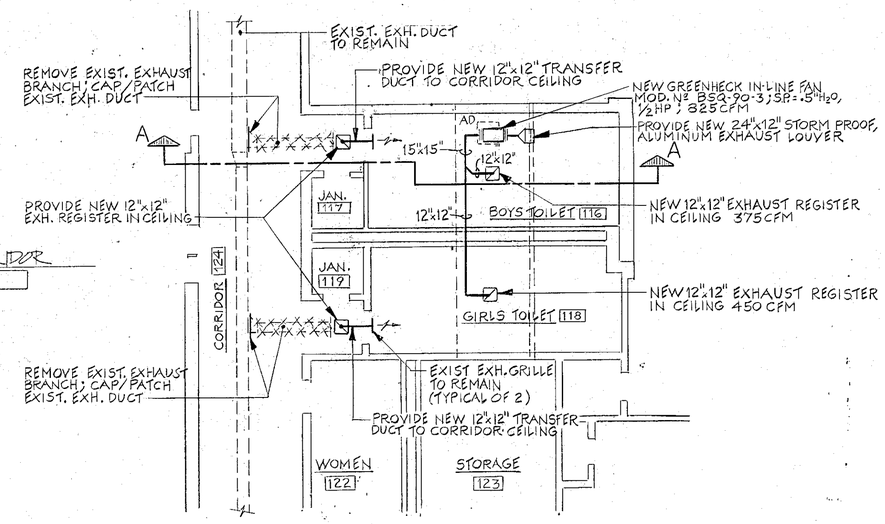

PART. PLAN UPPER LEVEL
SCALE: ⅛"=1'-0"

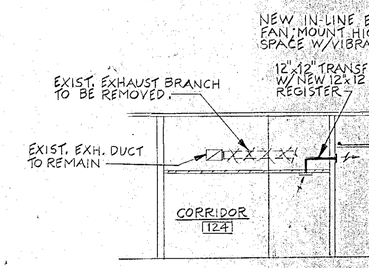

SECT
SCALE

JANSEN & ROGAN
CONSULTING ENGINEERS, P.C.
121 WHITNEY AVENUE
NEW HAVEN, CT. 06510

STATE PROJECT #

Antinozzi Associates
Architects
4021 Main Street
Stratford, Connecticut

DANBURY
PARK
DANBURY,

KEY FLO
UPPER LE
HEATING

CHECKED BY