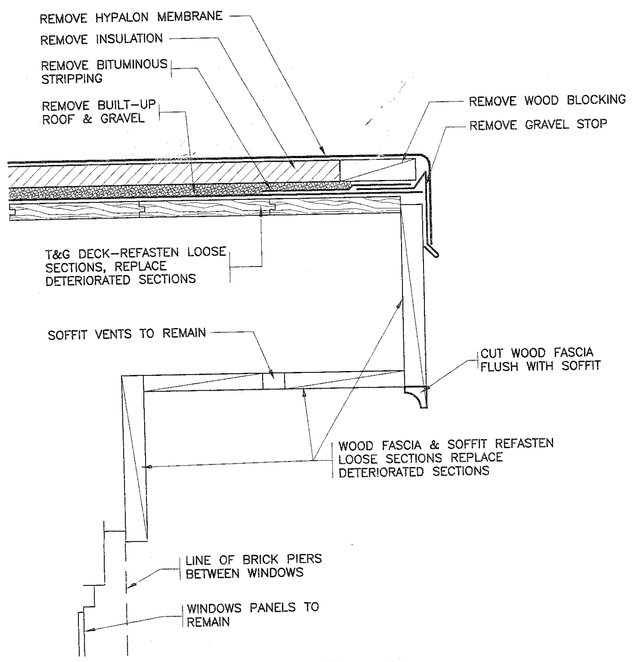

1 EXISTING EAVE
SCALE: 3" = 1'-0"

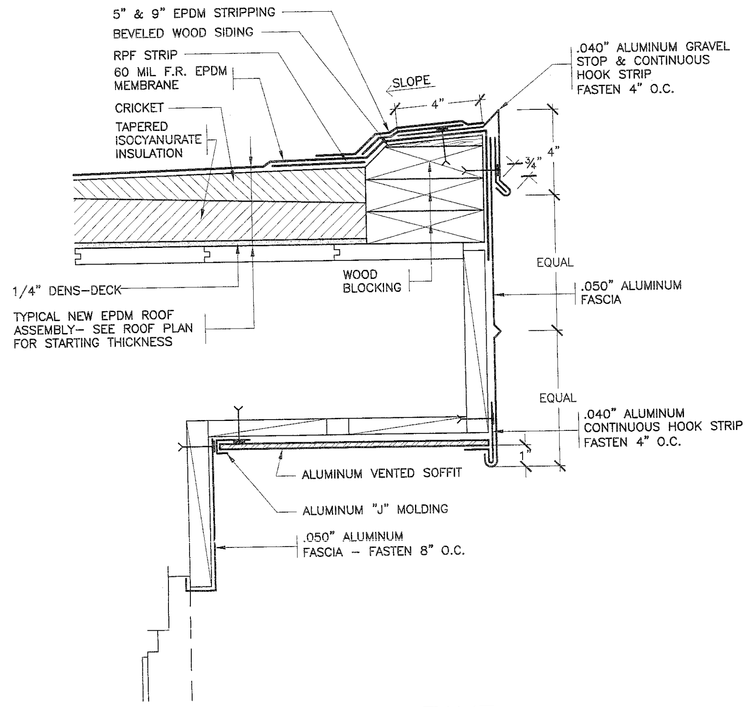

2 REVISED EAVE
SCALE: 3" = 1'-0"

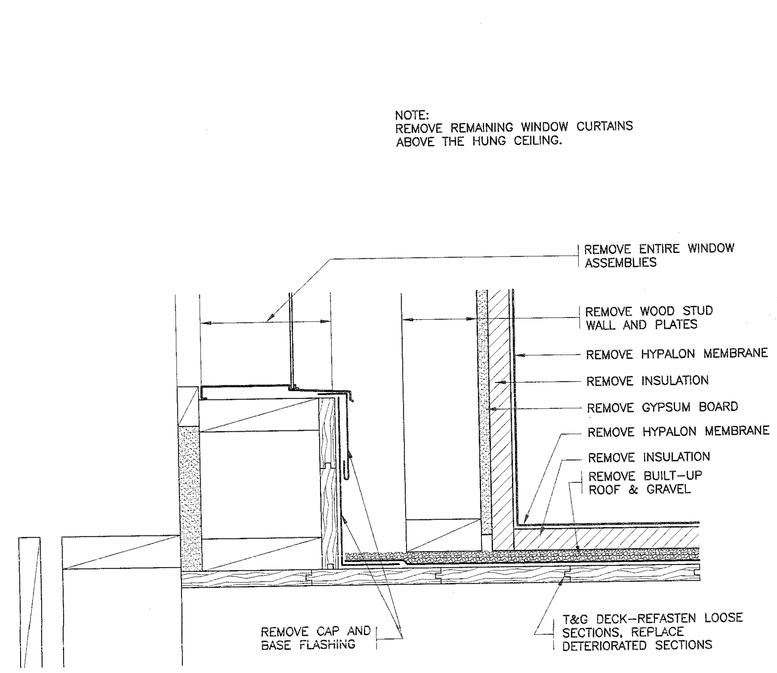

3 EXISTING BASE AT CLERESTORY
SCALE: 3" = 1'-0"

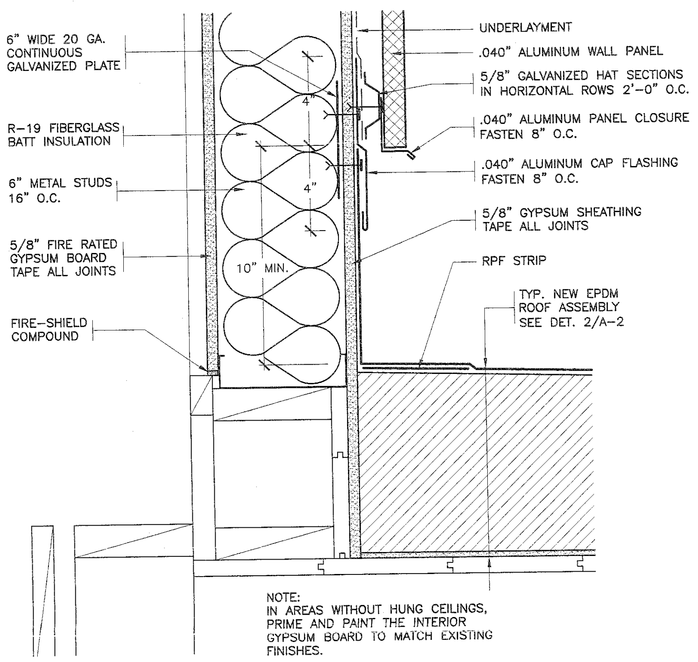

4 REVISED BASE AT CLERESTORY
SCALE: 3" = 1'-0"

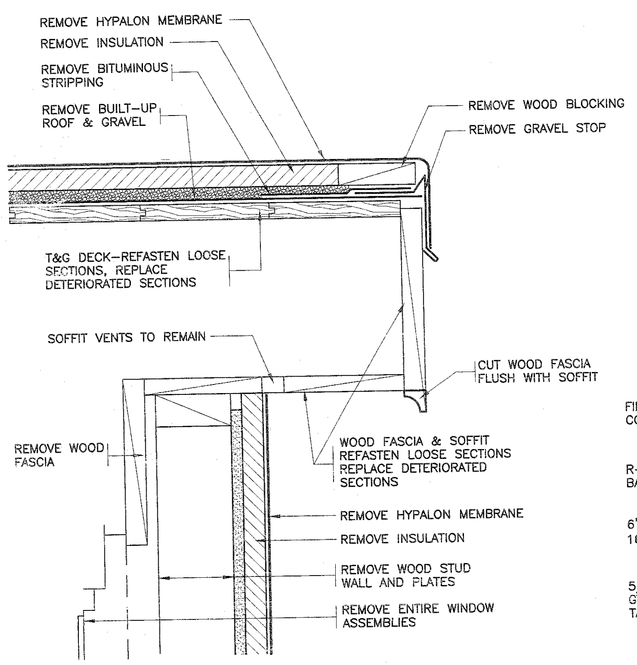

5 EXISTING EAVE AT CLERESTORY
SCALE: 3" = 1'-0"

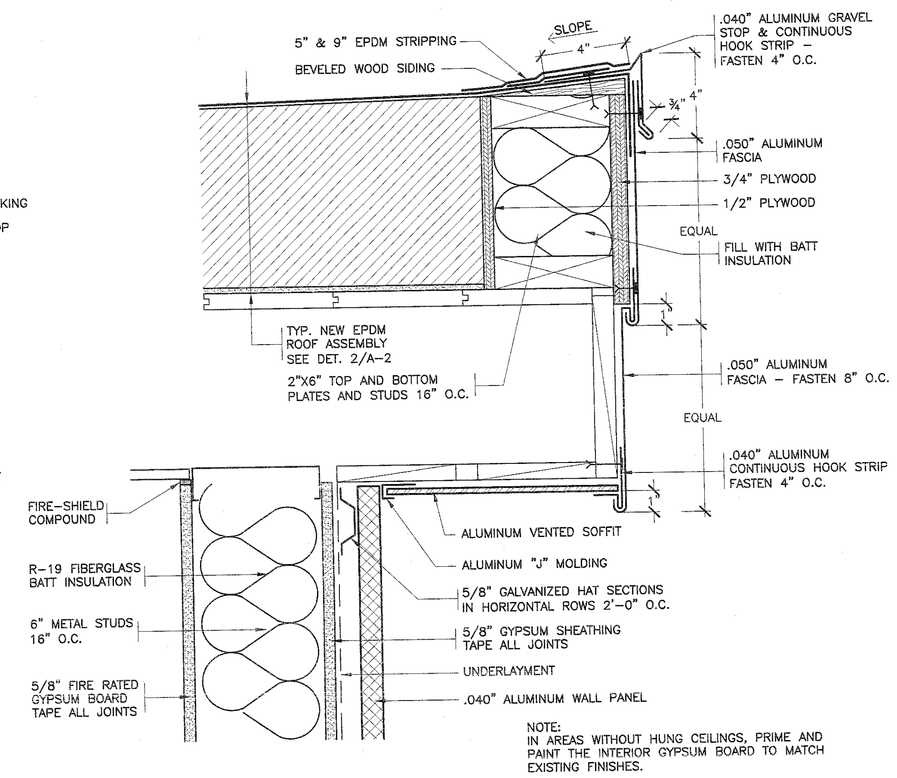

6 REVISED EAVE AT CLERESTORY
SCALE: 3" = 1'-0"

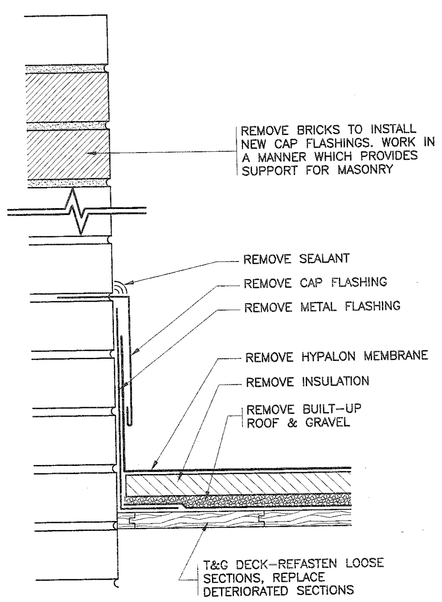

7 EXISTING BASE
SCALE: 3" = 1'-0"

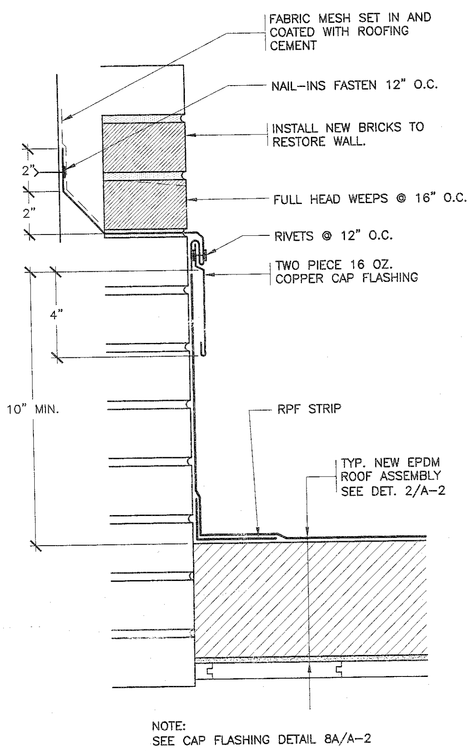

8 REVISED BASE
SCALE: 3" = 1'-0"

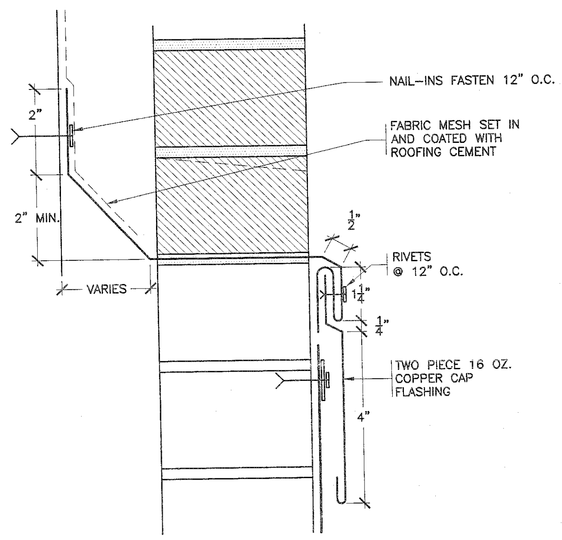

8A CAP FLASHING
SCALE: 6" = 1'-0"

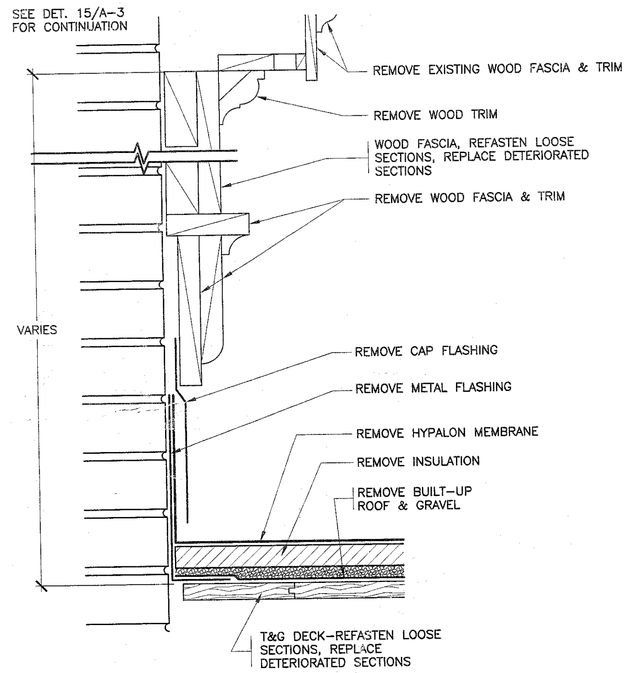

9 EXISTING BASE
SCALE: 3" = 1'-0"

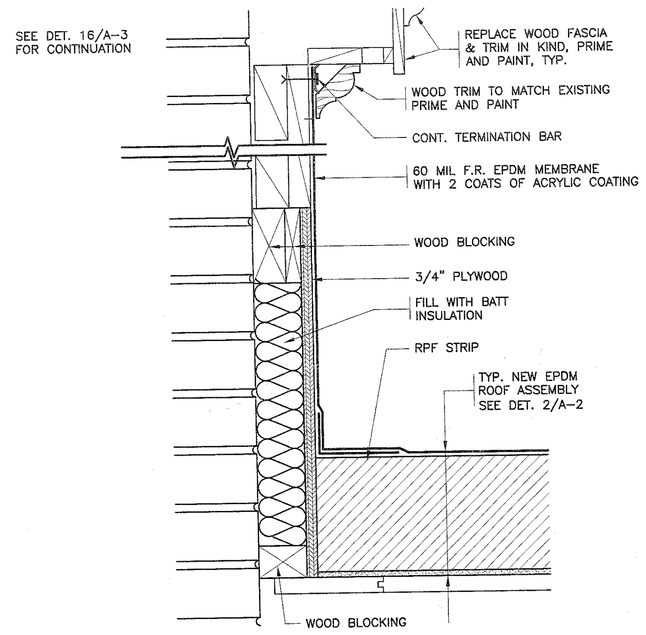

10 REVISED BASE
SCALE: 3" = 1'-0"

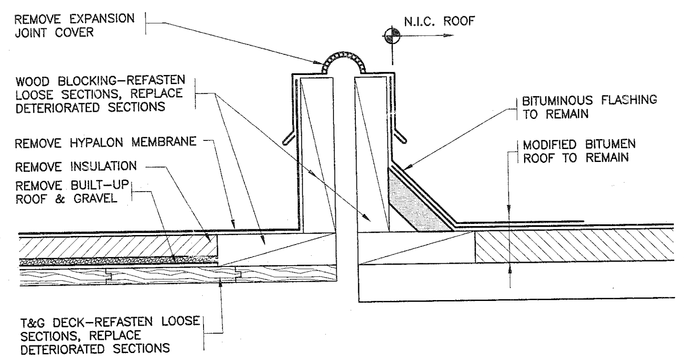

11 EXISTING EXPANSION JOINT
SCALE: 3" = 1'-0"

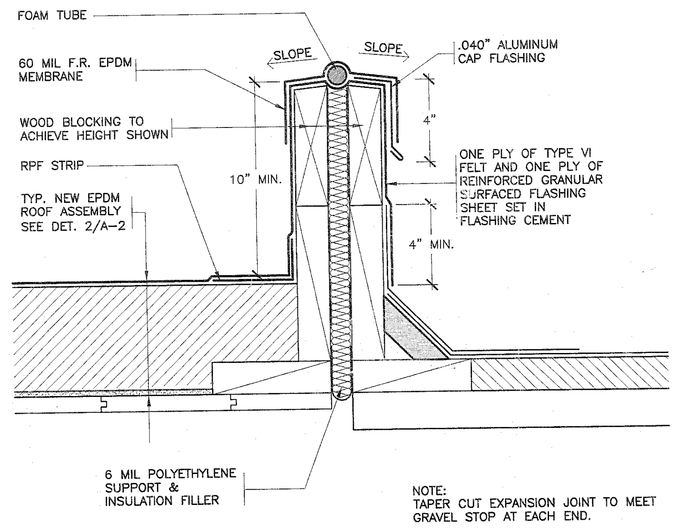

12 REVISED EXPANSION JOINT
SCALE: 3" = 1'-0"

AS PER USA CONGRESS ARCHITECTURAL WORKS COPYRIGHT PROTECTION ACT OF 1990 ALL IDEAS AND DESIGNS INCLUDING DERIVATIVES THEREOF, ALL DRAWINGS AND SPECIFICATIONS CONSTITUTE THE ORIGINAL COPYRIGHT WORK BY FULLER AND D'ANGELO, P.C. (F&D). THE DRAWINGS AND SPECIFICATIONS AS INSTRUMENTS OF SERVICE ARE AND SHALL REMAIN THE PROPERTY OF F&D. THEY ARE TO BE USED FOR THIS PROJECT ONLY AND REMAIN THE PRODUCT AND PROPERTY OF F&D. ANY REPRODUCTION WITHOUT THE PRIOR CONSENT OF F&D IS PROHIBITED.

FULLER D'ANGELO P.C.
ARCHITECTS PLANNERS
48 SOUTHBURY ROAD ELLIMFORD, NEW YORK 10938
TEL: 914-469-9144 FAX: 914-469-9145 TDD: 914.353.1717
www.FULLERDANGELO.com
Copyright 2008 - All Rights Reserved by FULLER & D'ANGELO P.C.

PROJECT TITLE
PARK AVENUE ELEMENTARY SCHOOL
ROOF REPLACEMENT
10 PARK AVENUE
DANBURY, CT 06810

DRAWING TITLE
ROOF DETAILS

DATE	ISSUED TO
7-09-2009	BID
6-23-2009	BSF
6-01-2009	CITY
1-26-2009	90% SUBMISSION

SCALE: AS NOTED
DRAWN BY: F & D
CHECKED BY: F & D
DRAWING NO.: A-2
FILE NO.: 08870.00

DANBURY BID NO. 07-09-10-01
C.T. BUREAU OF SCHOOL FACILITIES PROJECT NO. TEMP 034 - GPVX

01 DATE: July 13, 2009 - 3:03pm