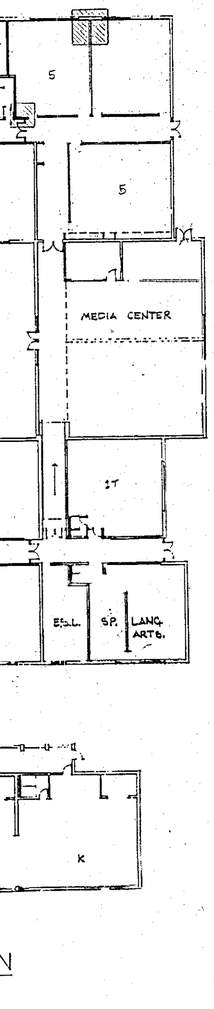

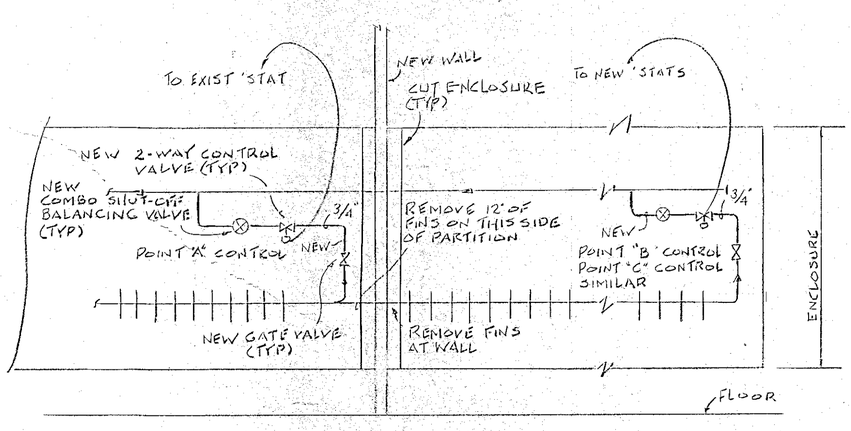

RADIATION REPIPING
NO SCALE

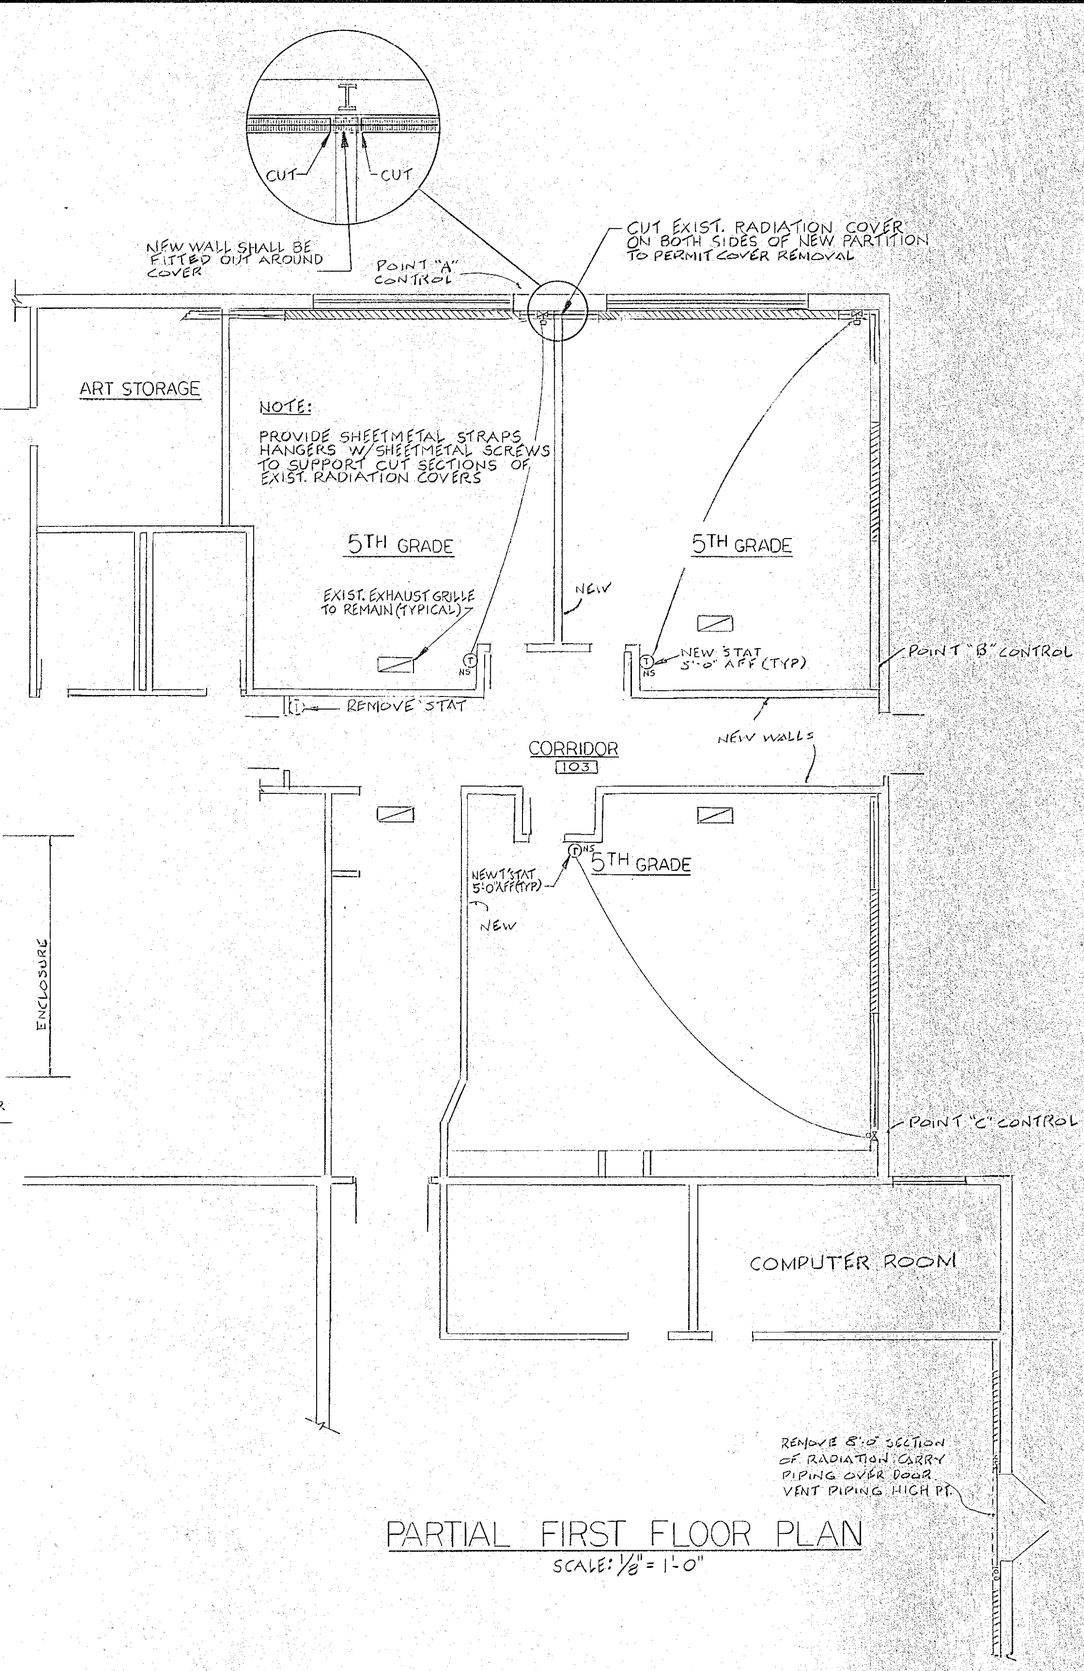

PARTIAL FIRST FLOOR PLAN
SCALE: 1/8" = 1'-0"

STATE PROJECT # 034-89-113A

Antinozzi Associates Architects
4021 Main Street
Stratford, Connecticut

DANBURY SCHOOLS REORGANIZATION
CITY OF DANBURY
SHELTER ROCK ELEMENTARY
DANBURY CONNECTICUT

PARTIAL FLOOR PLAN - HEATING REVISIONS

HV 13-1

CHECKED BY JMK | SCALE 1/8" = 1'-0" | DATE MAY 8, 1991 | JOB NO.

STATE OF CONNECTICUT
WILLIAM J. DONNE
No. 7590
PROFESSIONAL ENGINEER

JANSEN & ROGAN
CONSULTING ENGINEERS, P.C.
121 WHITNEY AVENUE
NEW HAVEN, CT. 06510