1/3 TYPICAL EXT. 12" WALL AT CLASS ROOMS

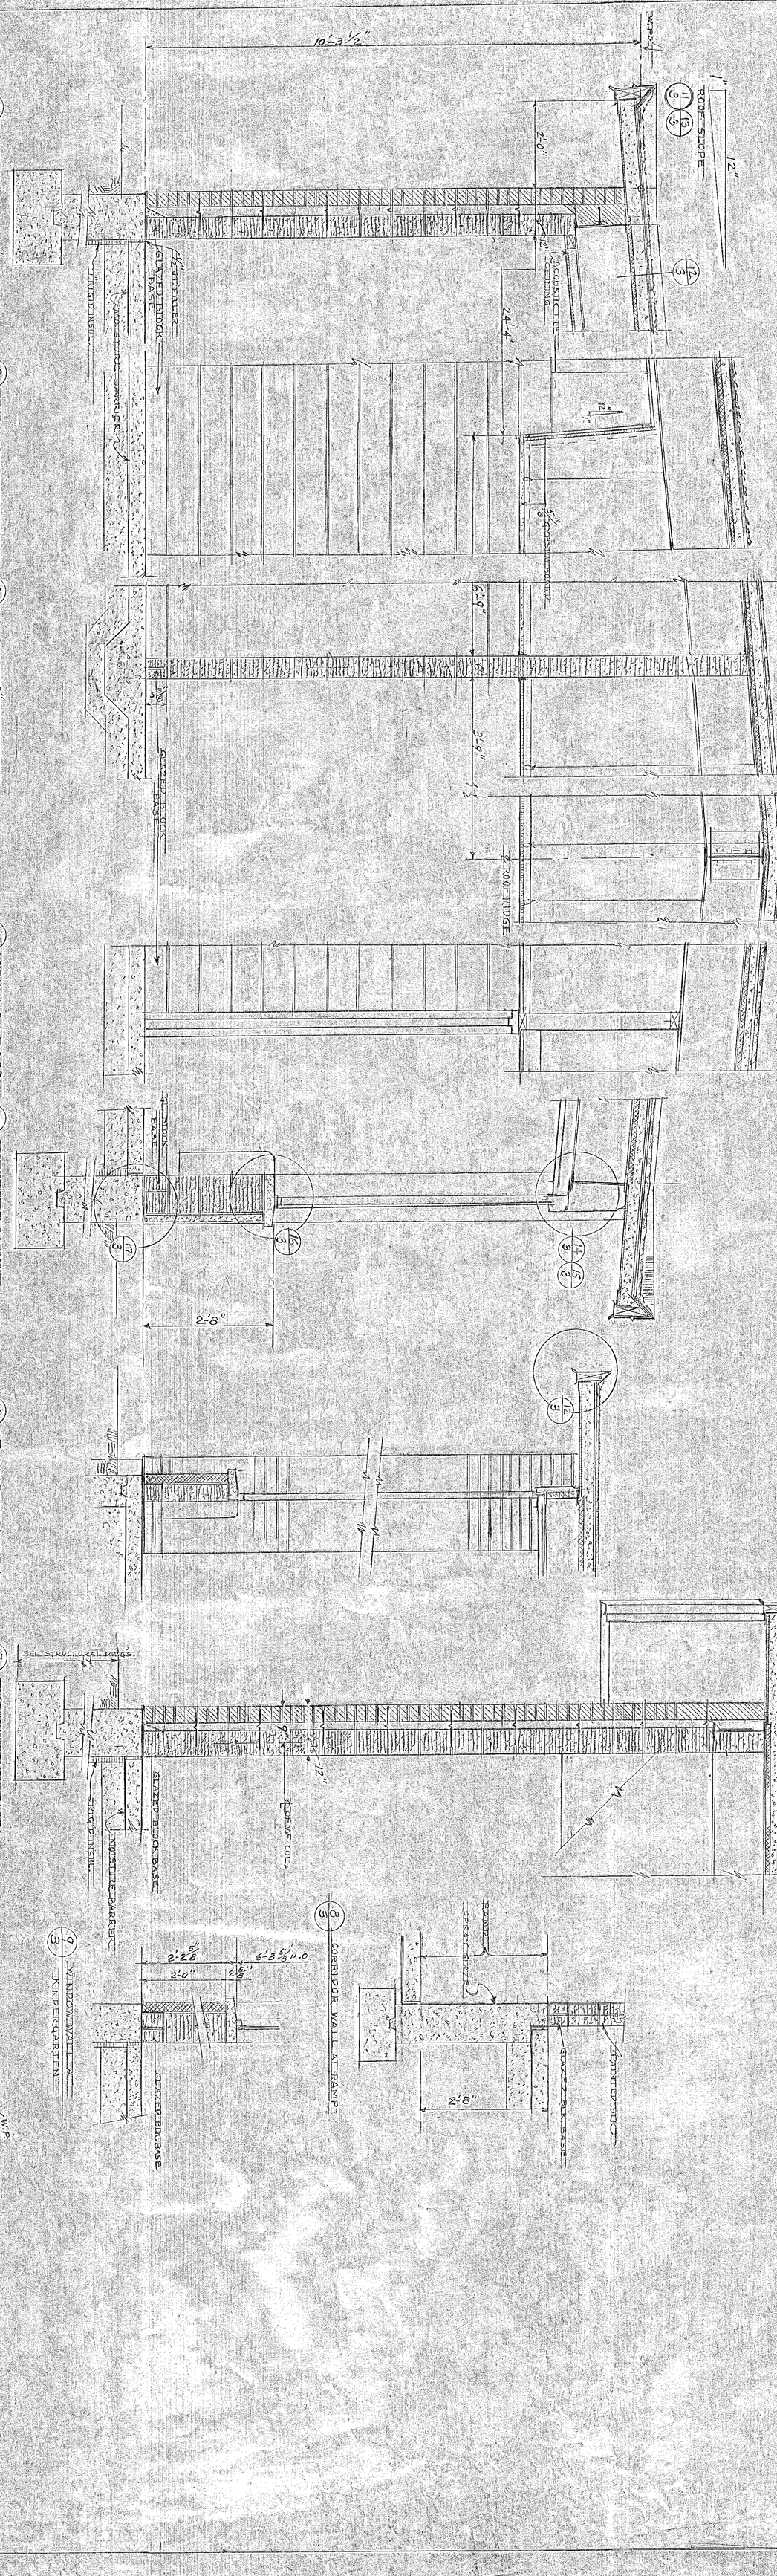

2/3 CEILING SECTION

3/3 TYPICAL 6" INT. WALL AT CORRIDOR

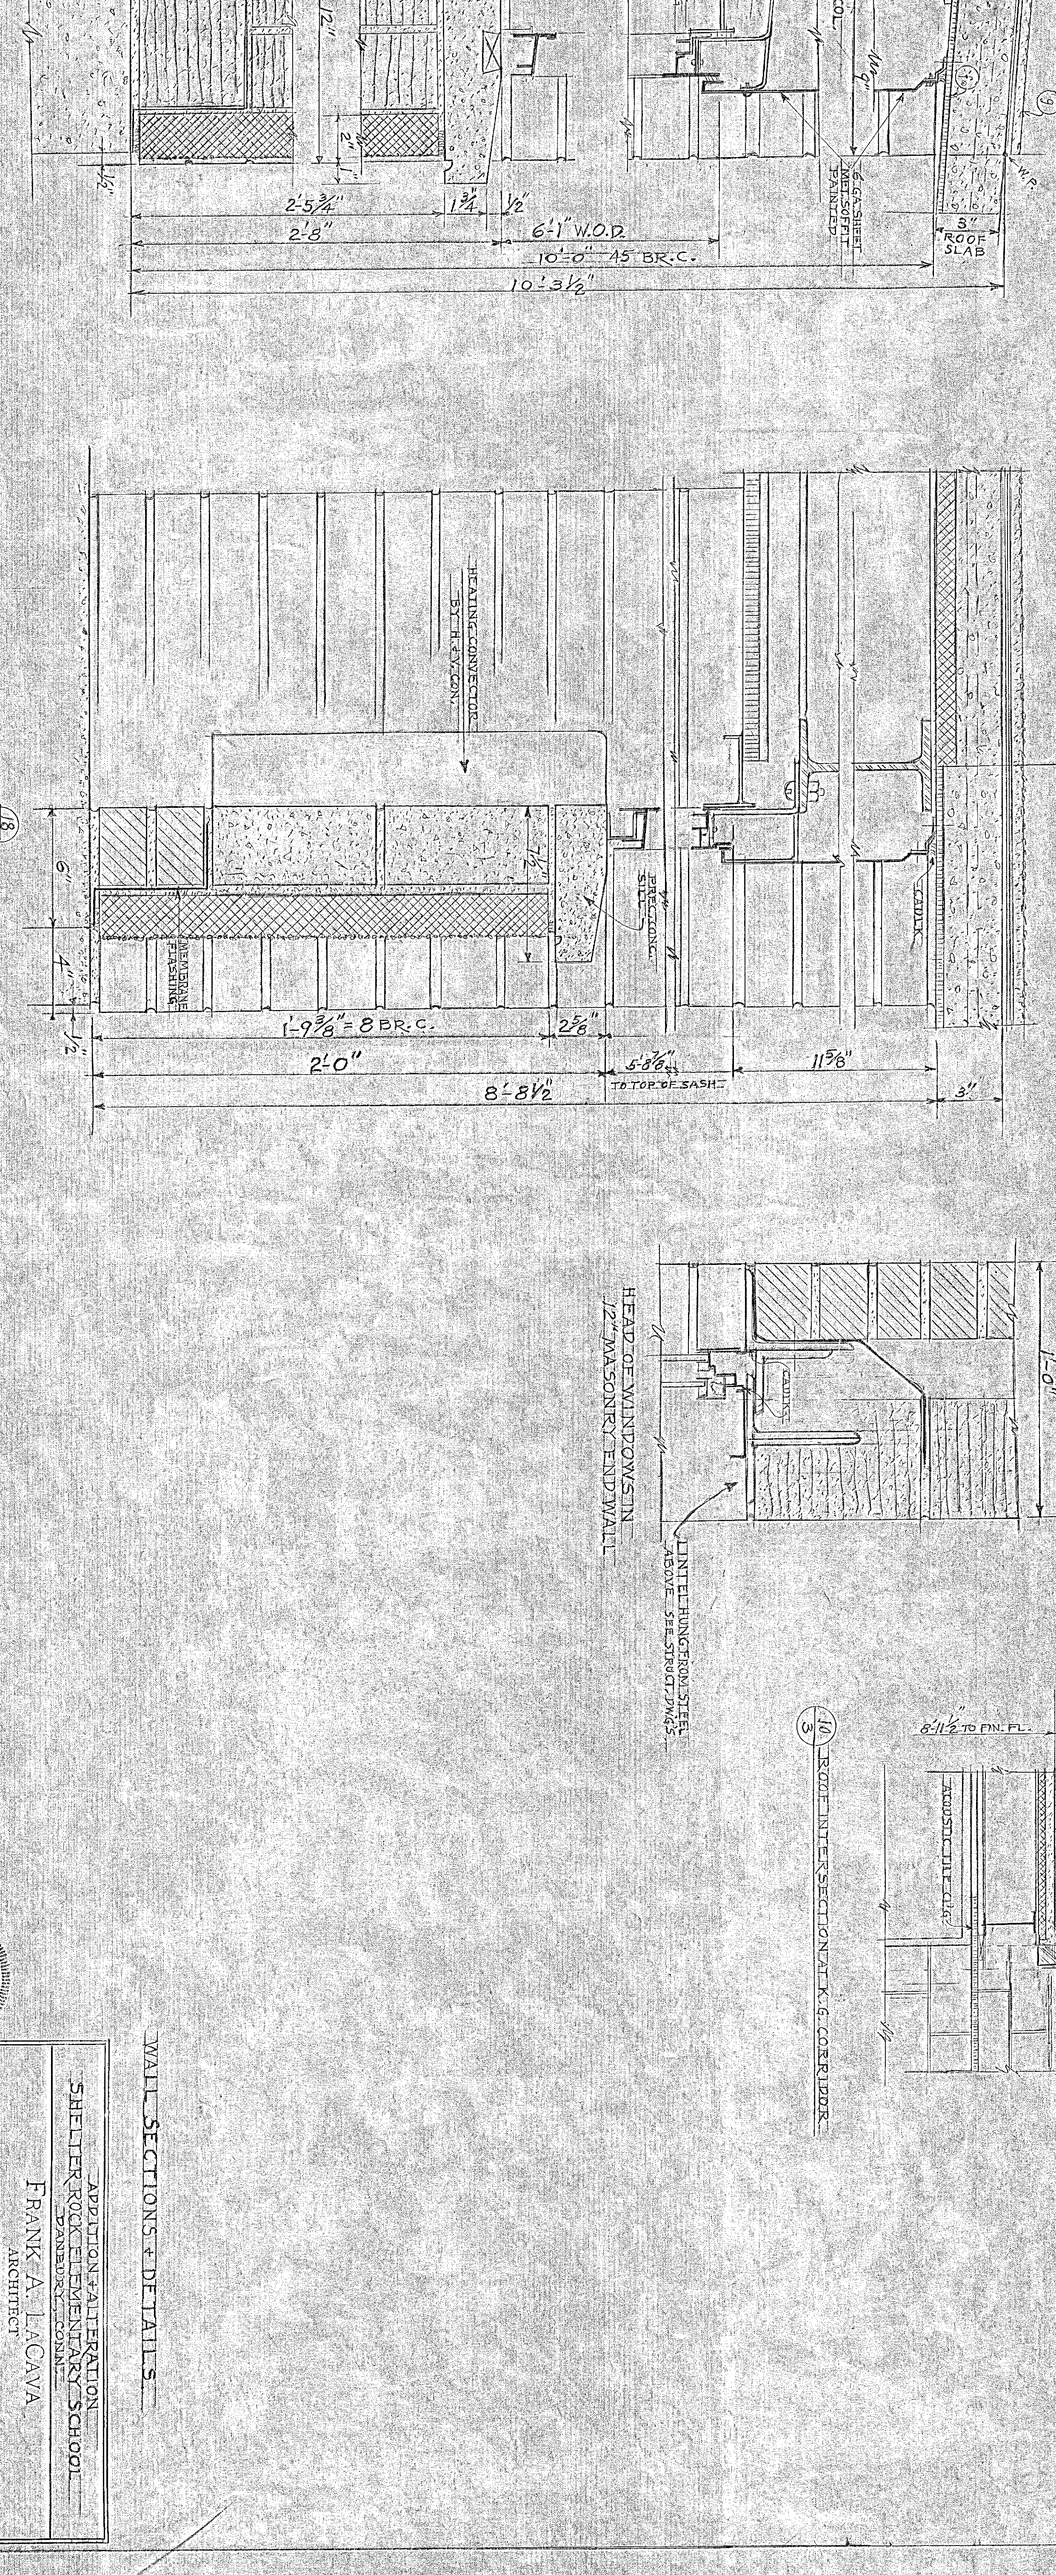

4/3 CEILING DOOR AT CURRICULUM ENTRY

5/3 TYPICAL SECTION WINDOW AT CURRICULUM ENTRY

6/3 AT KINDERGARTEN CORRIDOR

7/3 TYPICAL EXTERIOR END WALL

8/3 CORRIDOR WALL AT RAMP

9/3 WINDOW WALL AT KINDERGARTEN

10/3 ROOF INTERSECTION AT K.G. CORRIDOR

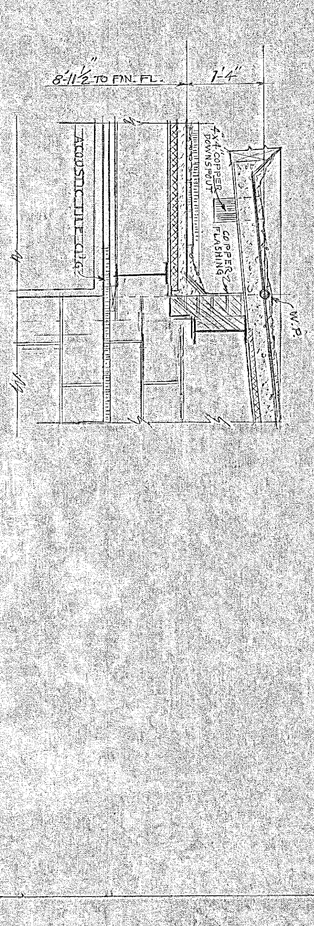

1/3 TYPICAL EAVE DETAIL

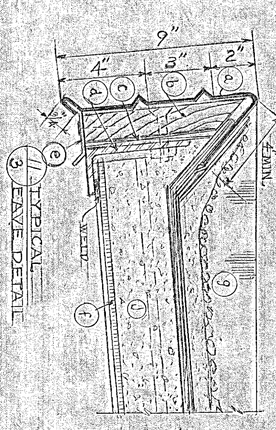

(a) TYPICAL COPPER FLASHING (20 OZ. COPPER)
(b) 2"x6" FASCIA BOARD
(c) SHINGLES
(d) 2"x8" SOLID CONTINU. SPACED RAFTERS W/ INSULATED
(e) 5/8" PLYWOOD SHEATHING
(f) 4" THICK ASBESTOS BOARD
(g) BUILT-UP ROOFING
(h) 2"x4" ST. CONTINUOUS
(i) SPACED WOOD NAILING STRIPS
(j) 20 GA. GALVANIZED IRON SHIMMING
(k) 2"x6" PASS CAP BOARD W/ SHIMMING
(l) 2" RIGID INSULATION

12/3 TYPICAL RAKE DETAIL

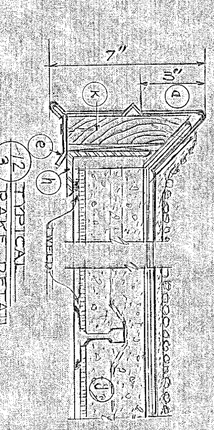

13/3 TYPICAL EAVE DETAIL SHOWING ROOF DRAIN

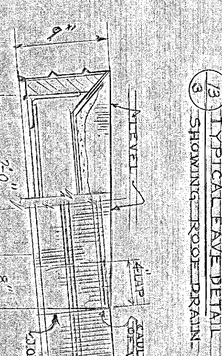

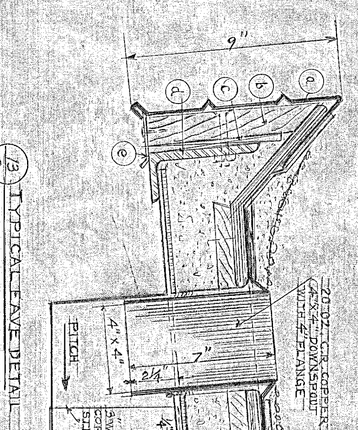

14/3 TYPICAL SECTION AT CURRICULUM WINDOW

15/3

16/3

17/3

18/3 HEAD OF WINDOWS IN 12" MASONRY END WALL

WALL SECTIONS + DETAILS

	ADDITION + ALTERATION SHELTER ROCK ELEMENTARY SCHOOL DANBURY, CONN.	
	FRANK A. LACAVA ARCHITECT DANBURY, CONN.	
	SCALE: 3/4"=1'-0" 1½"=1'-0"	DATE: 4-5-72
	REVISION:	DWG. NO. 7201 A-3

STATE OF CONNECTICUT REGISTERED FRANCIS A. LACAVA 249 ARCHITECT