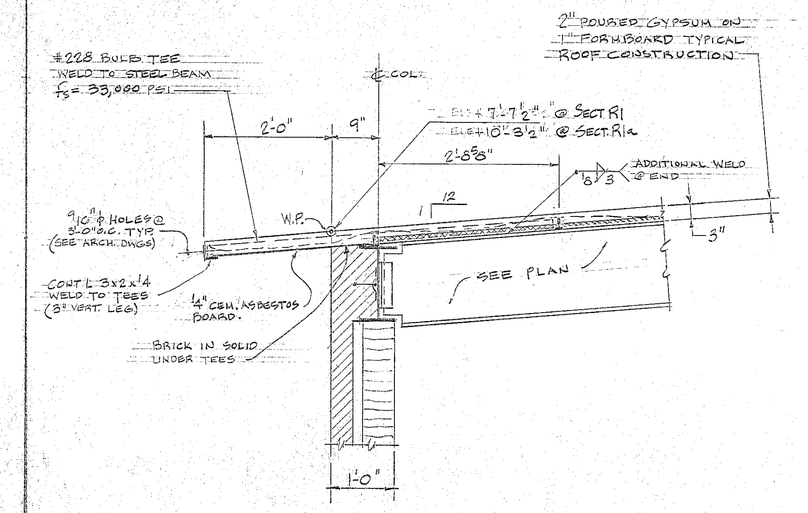


SECTION R1 & R1a

3/4" = 1'-0"

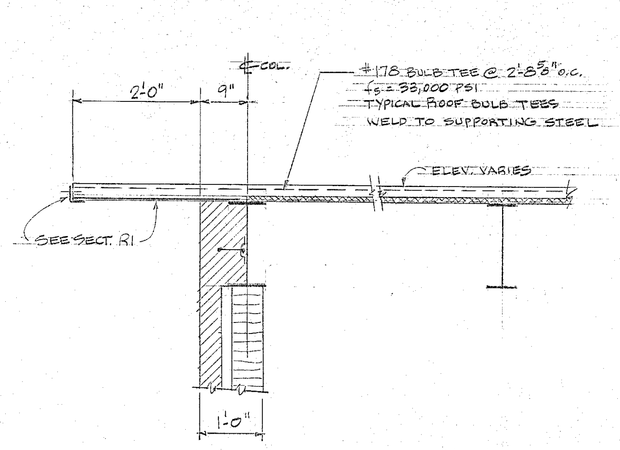


SECTION R2

3/4" = 1'-0"

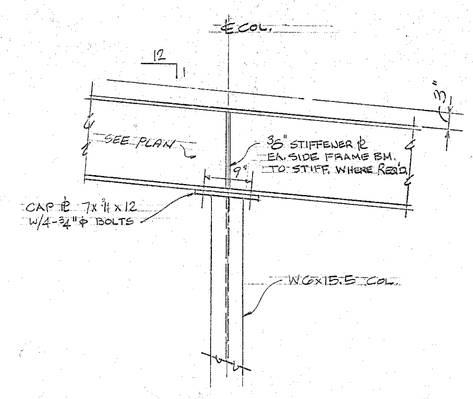


SECTION R3

3/4" = 1'-0"

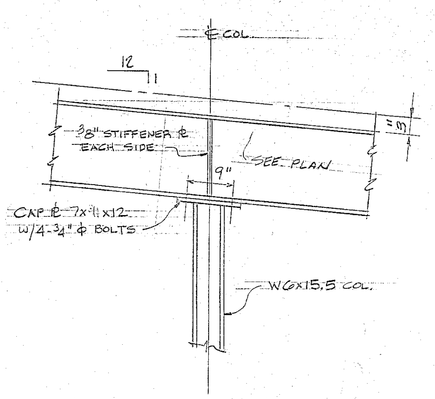


SECTION R4

3/4" = 1'-0"

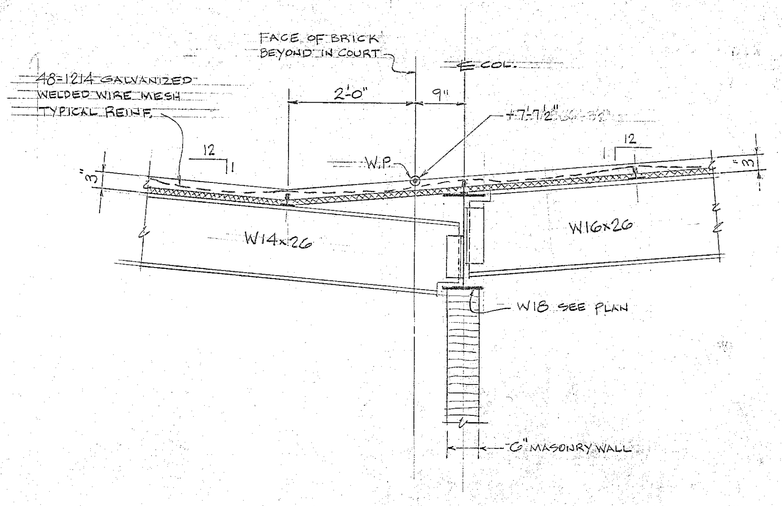


SECTION R5

3/4" = 1'-0"

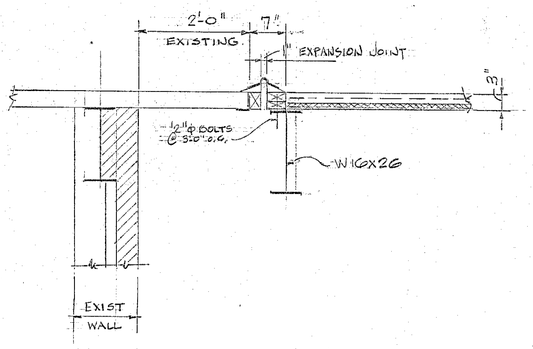


SECTION R6

3/4" = 1'-0"

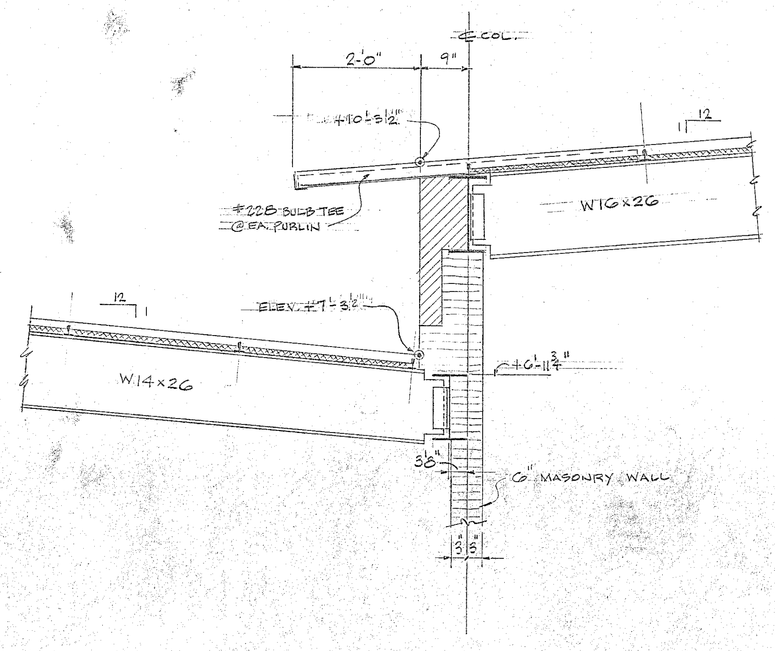


SECTION R7

3/4" = 1'-0"

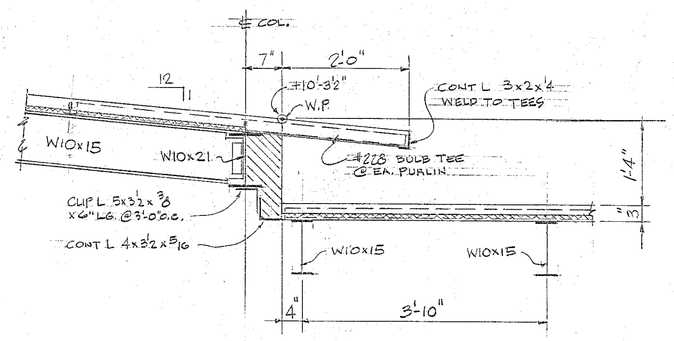


SECTION R8

3/4" = 1'-0"

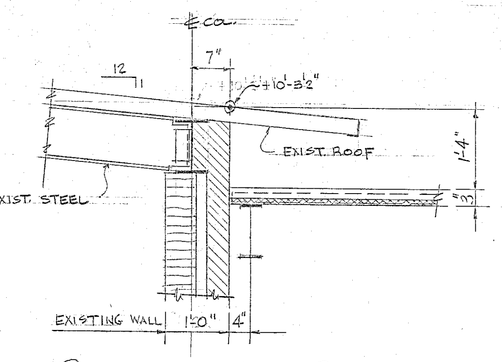


SECTION R9

3/4" = 1'-0"

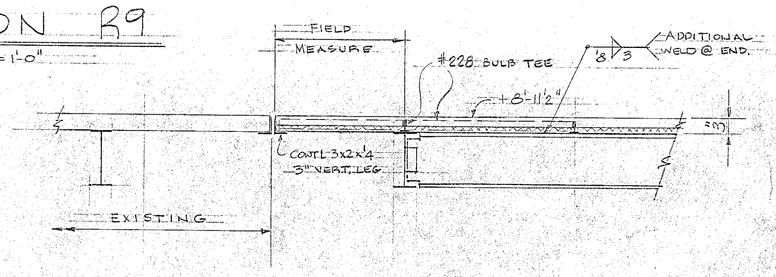


SECTION R10

3/4" = 1'-0"

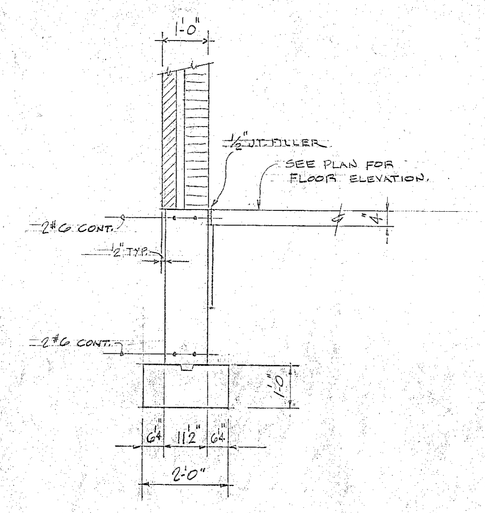


SECTION F1

½" = 1'-0"

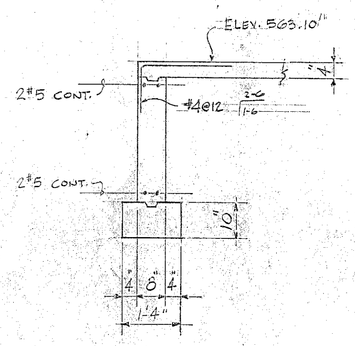


SECTION F2

½" = 1'-0"

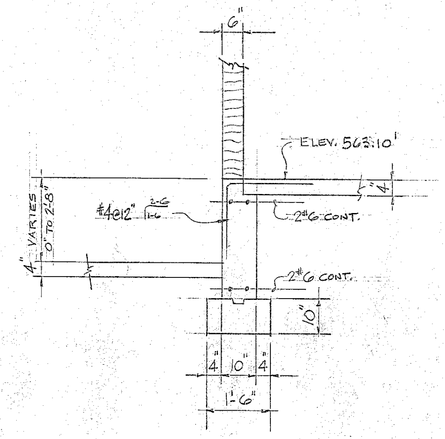


SECTION F3

½" = 1'-0"

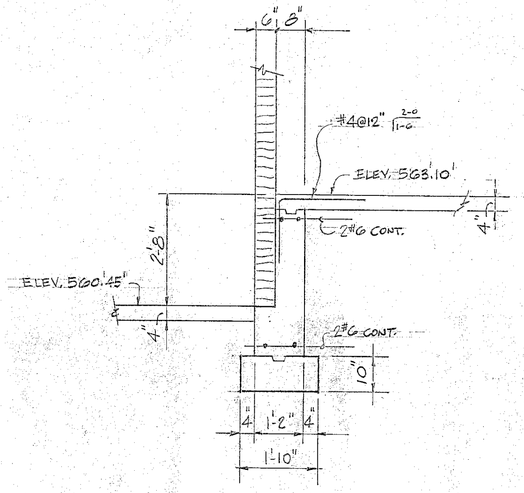


SECTION F4

½" = 1'-0"

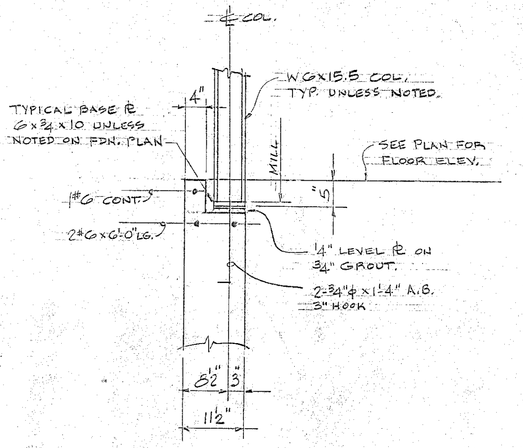


SECTION F5

3/4" = 1'-0"

TYPICAL EXTERIOR COLUMN
BASE DETAIL

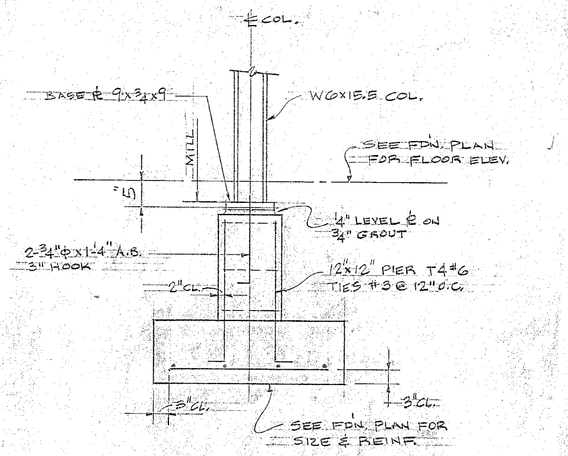


TYPICAL INTERIOR COLUMN
BASE DETAIL

NO SCALE

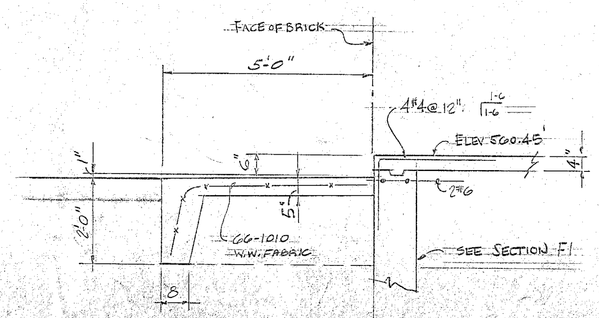


SECTION F6

½" = 1'-0"

PAUL J. PANTANO
STRUCTURAL ENGINEERS
1559 POST ROAD
FAIRFIELD, CONN.

ADDITION & ALTERATION
SHELTER ROCK ELEMENTARY SCHOOL
DANBURY, CONN.

FRANK A. LaCAVA
ARCHITECT
DANBURY, CONN.

| SCALE | DATE |
|---|---|
| AS NOTED | 4-3-72 |
| REVISION | DWG NO. |
| | S3 |

12