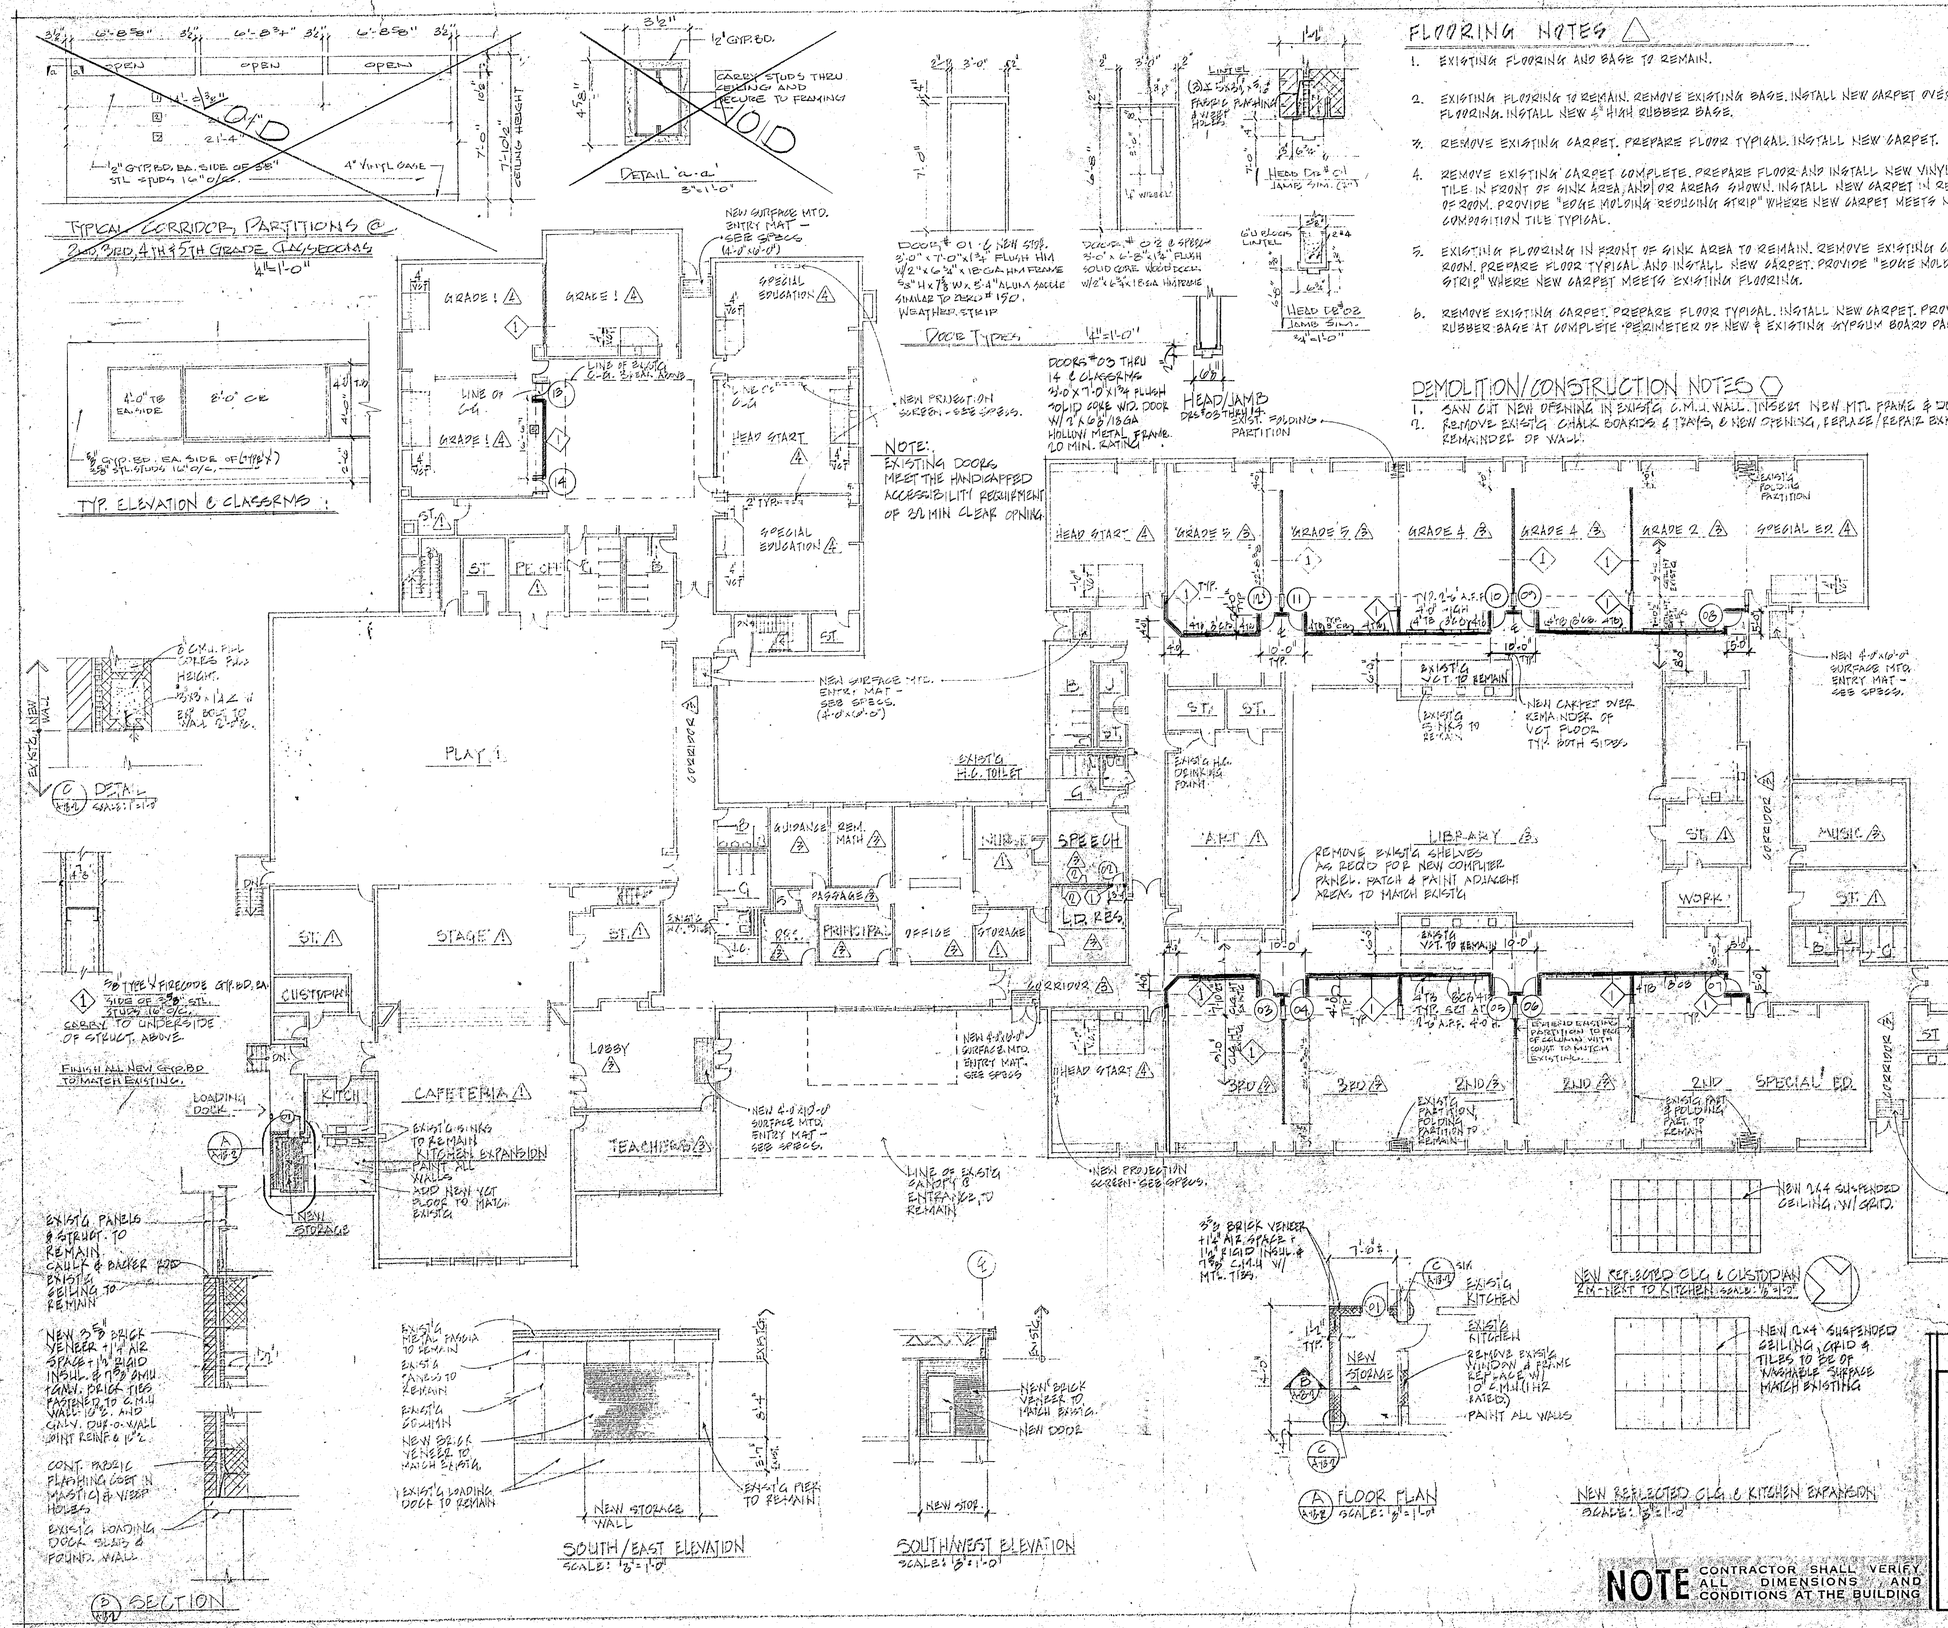

FLOORING NOTES △

1. EXISTING FLOORING AND BASE TO REMAIN.
2. EXISTING FLOORING TO REMAIN. REMOVE EXISTING BASE. INSTALL NEW CARPET OVER EXISTING FLOORING. INSTALL NEW 4" HIGH RUBBER BASE.
3. REMOVE EXISTING CARPET. PREPARE FLOOR TYPICAL. INSTALL NEW CARPET.
4. REMOVE EXISTING CARPET COMPLETE. PREPARE FLOOR AND INSTALL NEW VINYL COMPOSITION TILE IN FRONT OF SINK AREA, AND/OR AREAS SHOWN. INSTALL NEW CARPET IN REMAINING AREA OF ROOM. PROVIDE "EDGE MOLDING REDUCING STRIP" WHERE NEW CARPET MEETS NEW VINYL COMPOSITION TILE TYPICAL.
5. EXISTING FLOORING IN FRONT OF SINK AREA TO REMAIN. REMOVE EXISTING CARPET IN ENTIRE ROOM. PREPARE FLOOR TYPICAL AND INSTALL NEW CARPET. PROVIDE "EDGE MOLDING REDUCING STRIP" WHERE NEW CARPET MEETS EXISTING FLOORING.
6. REMOVE EXISTING CARPET. PREPARE FLOOR TYPICAL. INSTALL NEW CARPET. PROVIDE NEW 4" HIGH RUBBER BASE AT COMPLETE PERIMETER OF NEW & EXISTING GYPSUM BOARD PARTITIONS TYPICAL.

DEMOLITION/CONSTRUCTION NOTES ○

1. SAW CUT NEW OPENING IN EXIST'G C.M.U. WALL. INSERT NEW MTL FRAME & DOOR, PATCH & PAINT.
2. REMOVE EXIST'G CHALK BOARDS & TRAYS, @ NEW OPENING, REPLACE/REPAIR EXISTING FOR REMAINDER OF WALL.

NOTE CONTRACTOR SHALL VERIFY ALL DIMENSIONS AND CONDITIONS AT THE BUILDING

STATE PROJECT #034-89-118-A

Antinozzi Associates Architects
4021 Main Street
Stratford, Connecticut

DANBURY SCHOOLS REORGANIZATION
CITY OF DANBURY
STADLEY ROUGH ELEMENTARY
DANBURY, CONNECTICUT

FLOOR PLAN

CHECKED BY	SCALE 1/16" = 1'-0"	DATE MAY 8, 1991	JOB NO. 9412.13