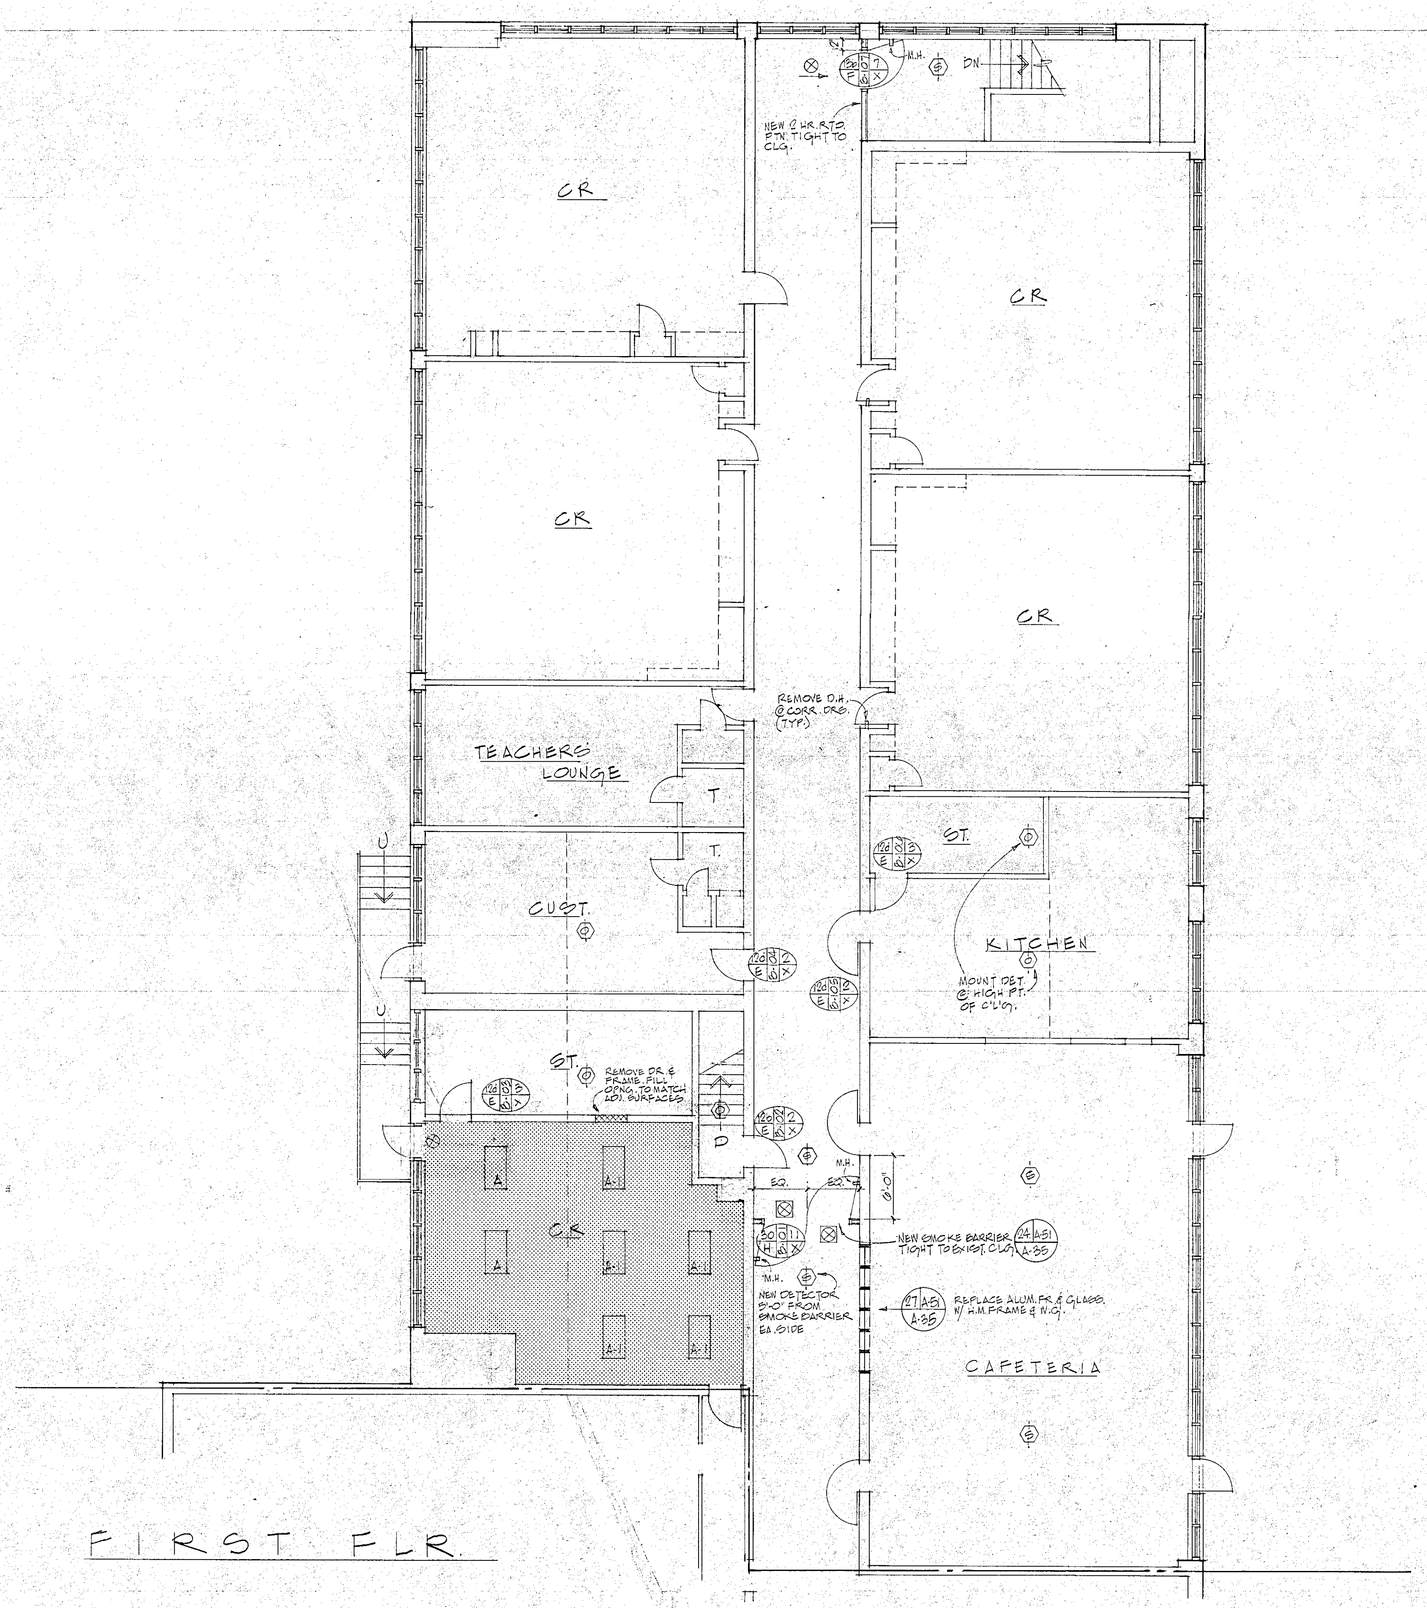

FIRST FLR.

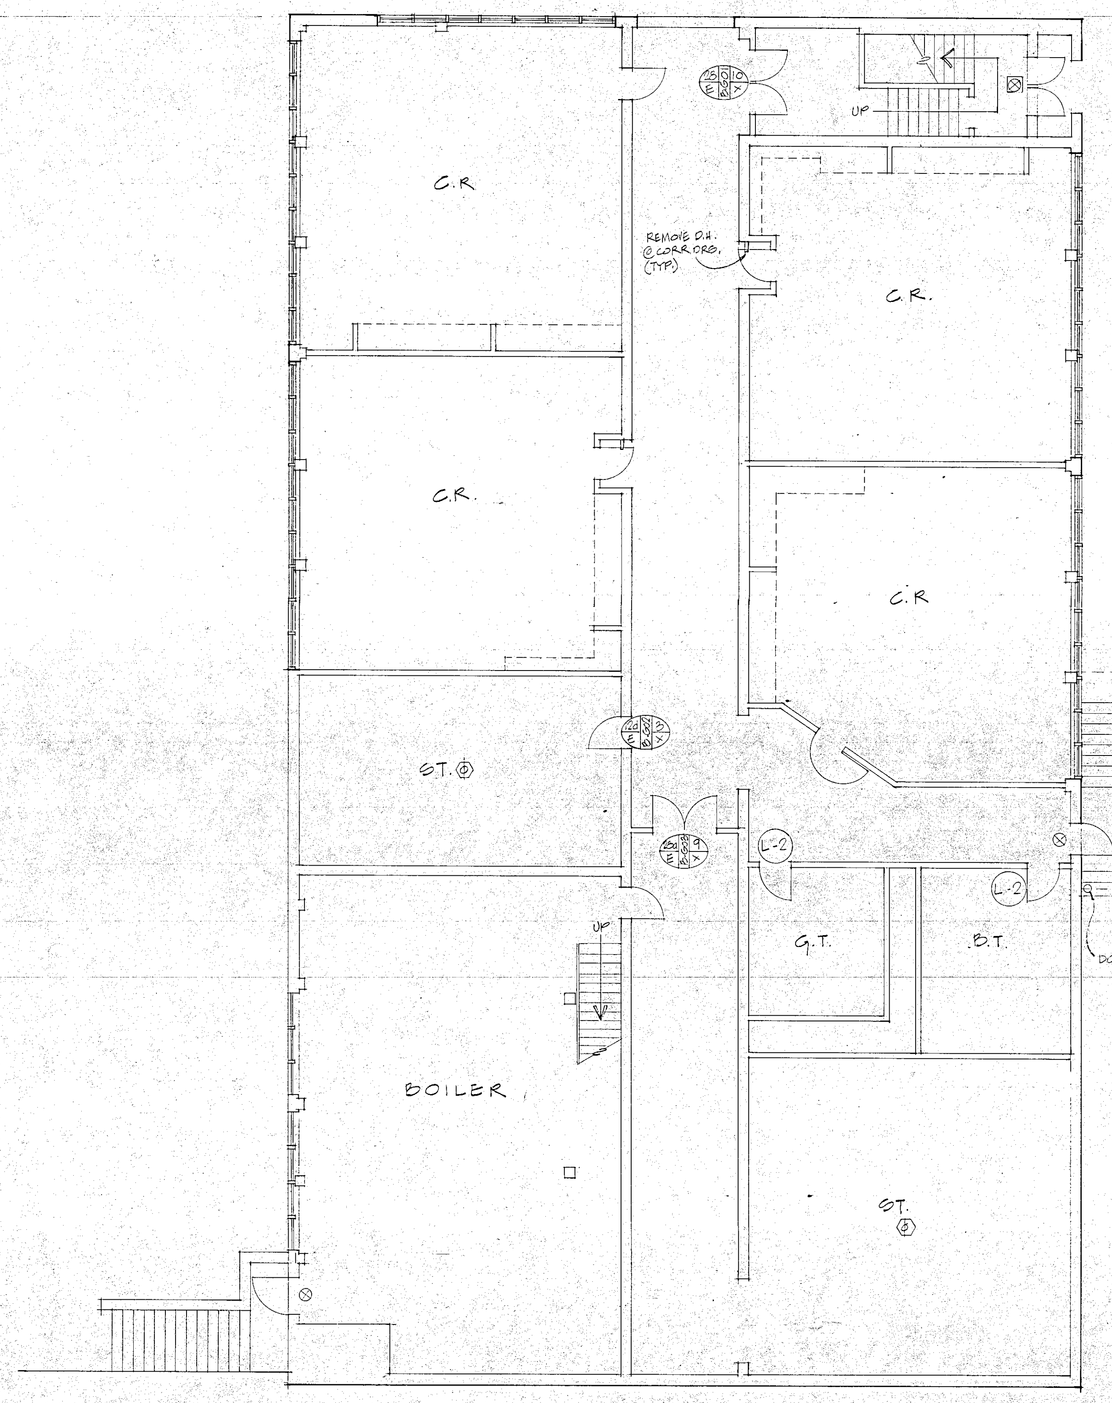

GROUND FLR.

NOTES:

1. CANOPY SHALL BE CAPABLE OF SUPPORTING 30 PSF SNOW LOAD & WIND UPLIFT OF 20 PSF (100 MPH WIND SPEED)
2. PROVIDE POSITIVE STORM DRAINAGE GUTTERS & LEADERS & DISPOSE WATER AWAY FROM BUILDING.
3. ALL EXPOSED COMPONENTS OF CANOPY SHALL BE IN COLOR & FINISH AS SELECTED BY ARCHITECT.

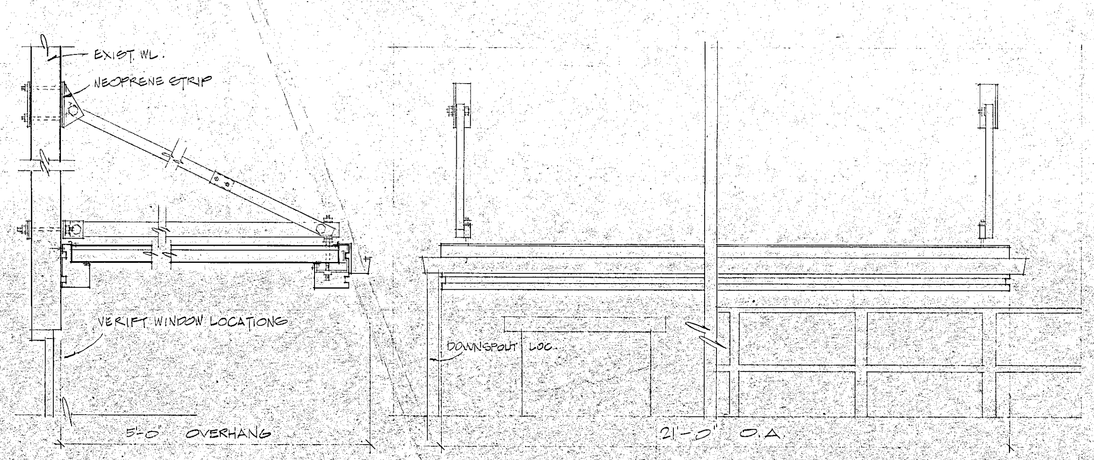

1/A35 CANOPY @ SIDE ENTRANCE (TYP.)
1/2" = 1'-0"

NOTE: STRUCTURE TO BE PRE-ENGINEERED BY HOLMBT/ALUMAX, INC.
PROPER POINTS OF CONNECTION TO MASONRY WALL TO BE VERIFIED IN THE FIELD.

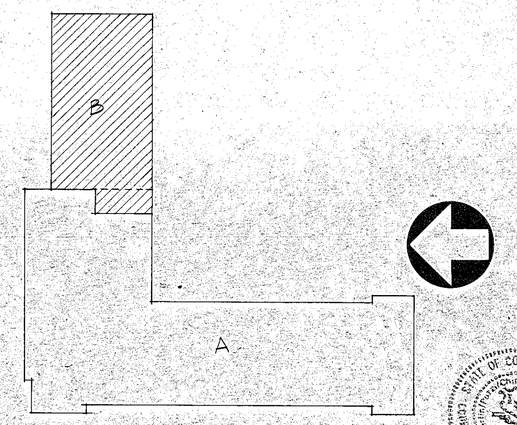

KEY PLAN

GRAPHIC SCALE: 1/8"= 1'-0"
0 5 10 15 20 25

CODE UPDATE WORK
SCHOOL FACILITIES
CITY OF DANBURY, CONNECTICUT

PARK AVENUE SCHOOL UNIT B

GROUND & FIRST FLOOR PLANS

CARLIN-POZZI-CHIN ARCHITECTS, P.C.
3 LINCOLN STREET, NEW HAVEN, CONNECTICUT

date	JULY '85
scale	1/8"=1'-0"
drawn	MP
checked	DMC
approved	
drawing no.	A 35