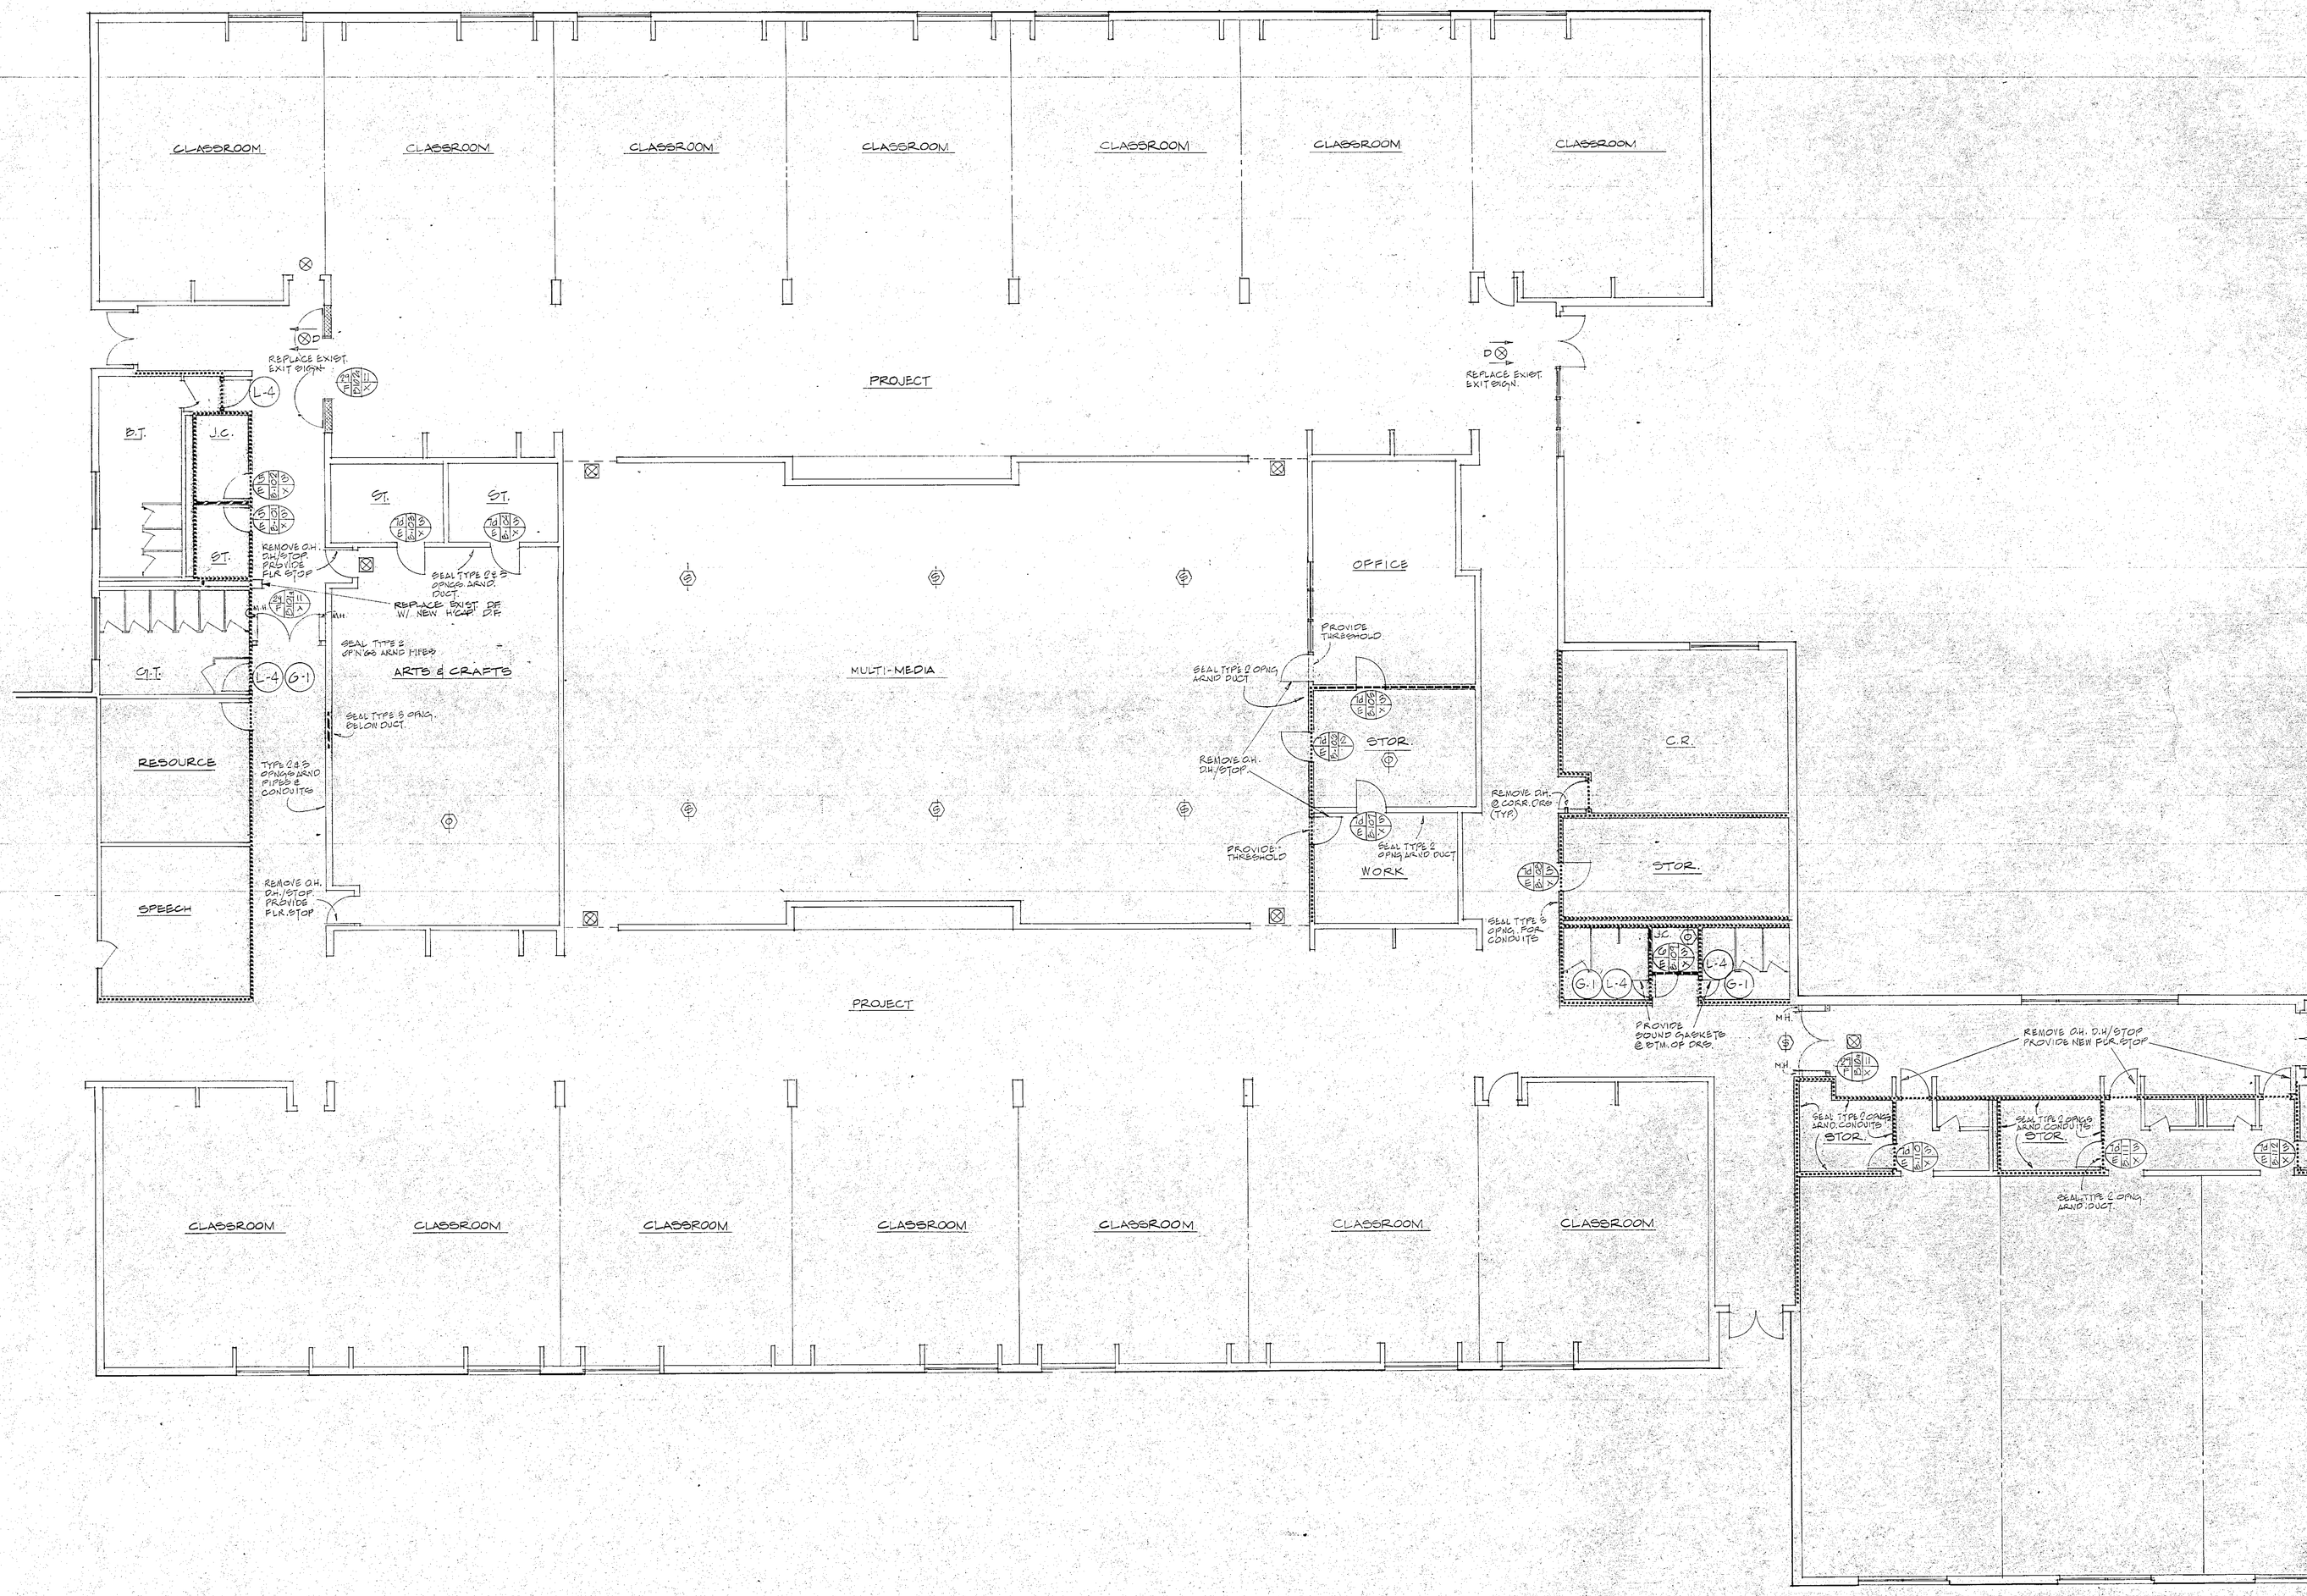

CODE UPDATE WORK
SCHOOL FACILITIES
CITY OF DANBURY, CONNECTICUT

STADLEY ROUGH ELEMENTARY SCHOOL
UNIT B

CARLIN-POZZI-CHIN ARCHITECTS, P.C.
3 LINCOLN STREET NEW HAVEN, CONNECTICUT

date	JULY '85
scale	1/8"=1'-0"
drawn	FC/MP
checked	DMC
approved	
drawing no.	A 47