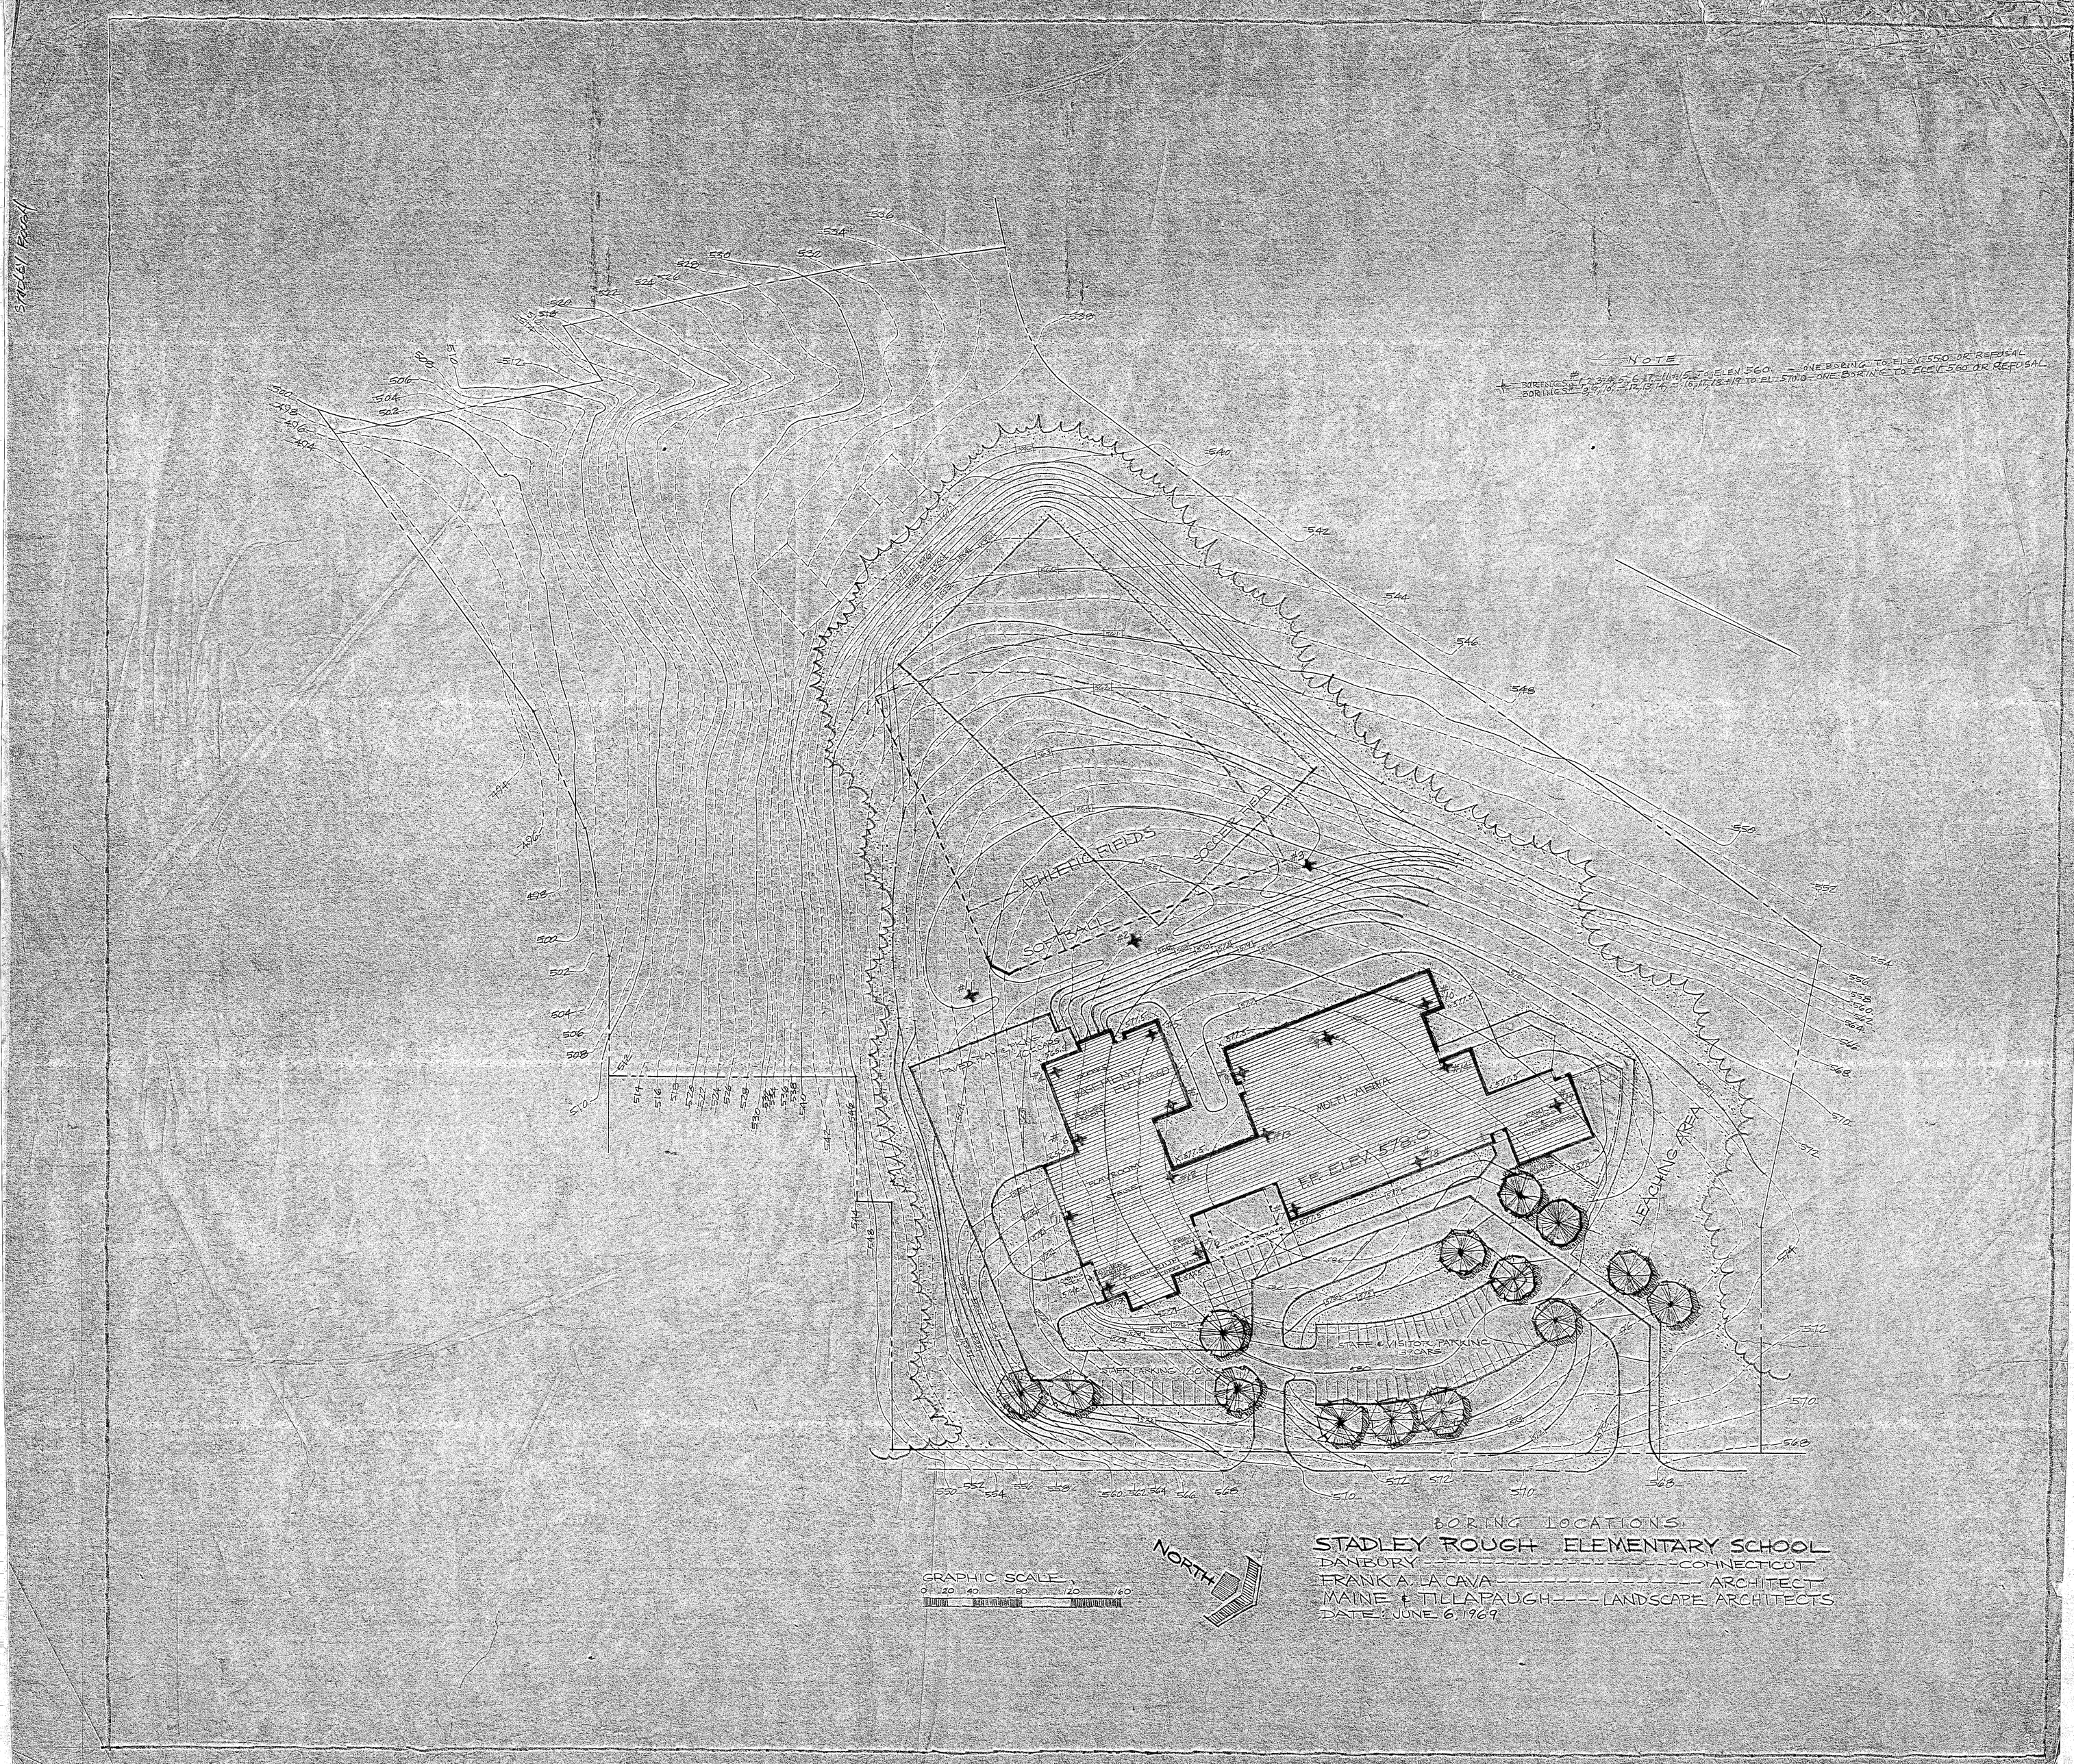
NOTE
BORINGS #1,2,3,4,5,6,17,11+15 TO ELEV. 560. — ONE BORING TO ELEV. 550 OR REFUSAL
BORINGS #8,9,10,12,13,14,16,17,18+19 TO EL. 570.0 — ONE BORING TO ELEV. 560 OR REFUSAL
ATHLETIC FIELDS
SOFTBALL
SOCCER FIELD
MULTI-MEDIA
F.F. ELEV. 578.0
LEACHING AREA
STAFF & VISITOR PARKING 39 CARS
STAFF PARKING 12 CARS
GRAPHIC SCALE
0 20 40 80 120 160
NORTH
BORING LOCATIONS
STADLEY ROUGH ELEMENTARY SCHOOL
DANBURY ---------- CONNECTICUT
FRANK A. LA CAVA ---------- ARCHITECT
MAINE & TILLAPAUGH ---- LANDSCAPE ARCHITECTS
DATE: JUNE 6, 1969