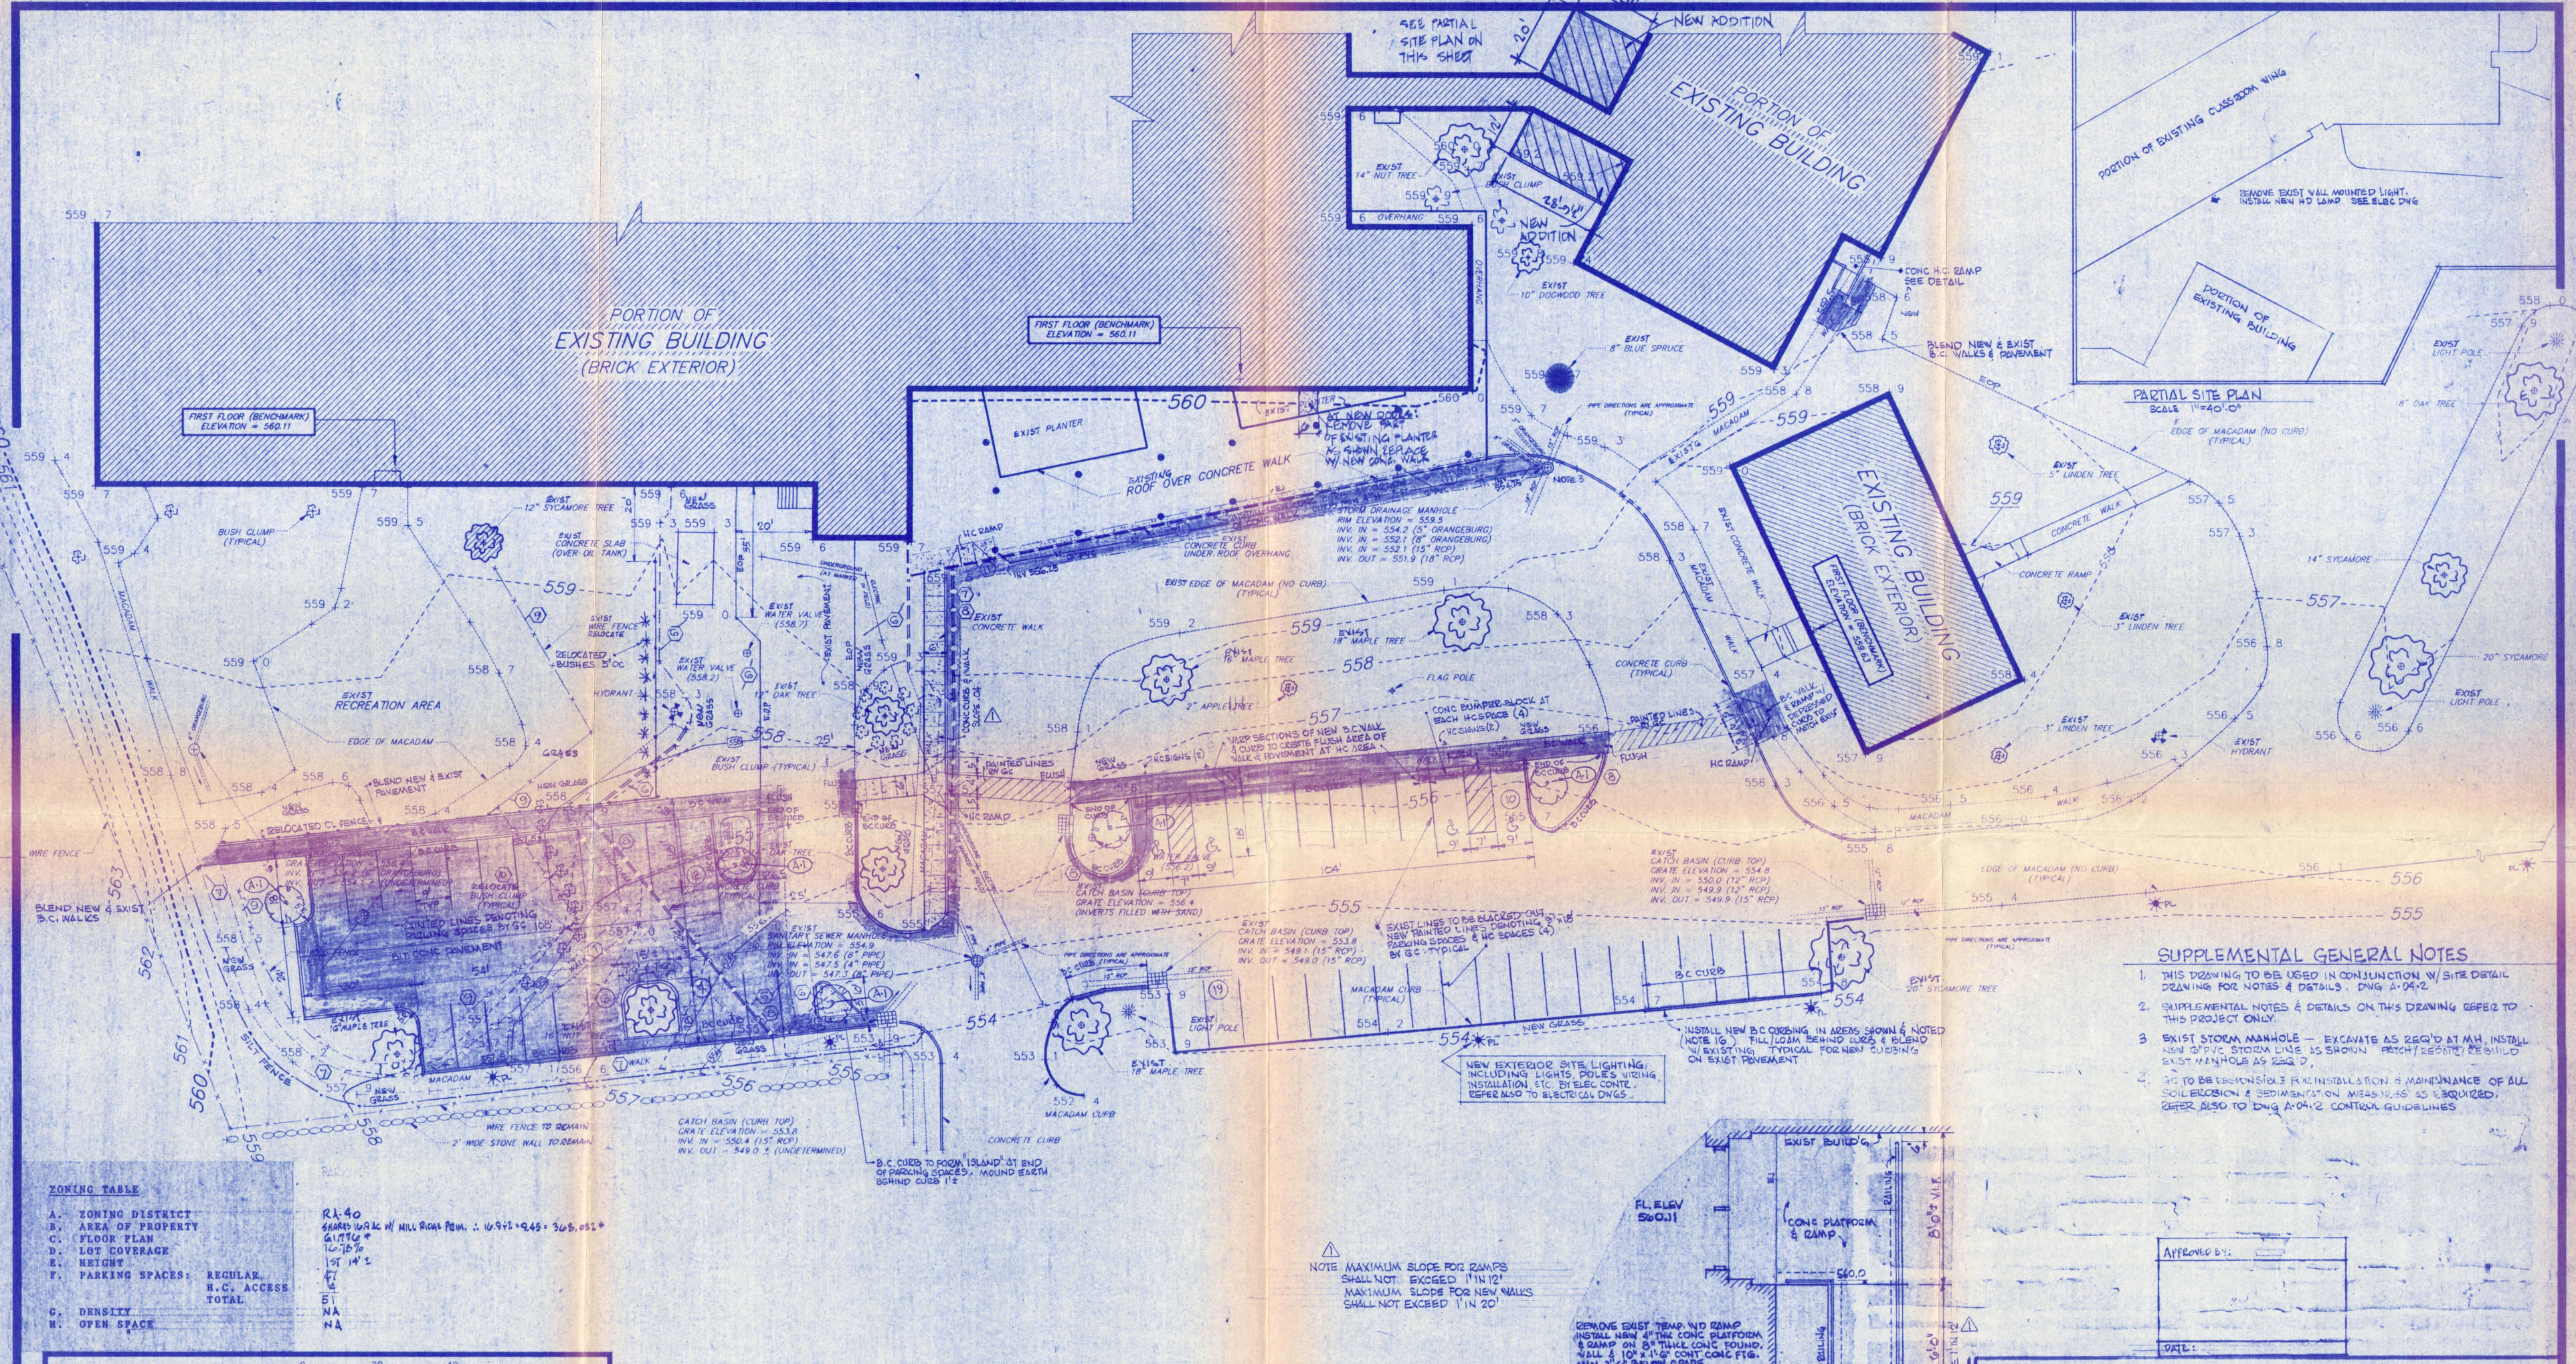

ZONING TABLE

A.	ZONING DISTRICT	RA-40
B.	AREA OF PROPERTY	SHARED WORK W/ MILL RIDGE PRIM. 16.952 + 9.45 = 26.402 ±
C.	FLOOR PLAN	61,756 ±
D.	LOT COVERAGE	16.15%
E.	HEIGHT	1ST 14' ±
F.	PARKING SPACES: REGULAR	47
	H.C. ACCESS	4
	TOTAL	51
G.	DENSITY	NA
H.	OPEN SPACE	NA

NOTES:

STANDARD:
1. HORIZONTAL DATUM: RELATED TO EXISTING BUILDING. (ASSUMED)
2. VERTICAL DATUM: CITY OF DANBURY TOPOGRAPHICAL MAPS. (C.G.S.)

ADDITIONAL: (PROJECT)
1. FIELD SURVEY MADE: DEC. 11, 1990
SURVEY MAP PREPARED BY SURVEYING ASSOCIATES, P.C. MAIN ST, DANBURY, CT. PAUL M. FAGAN LS #7756

PLANT LIST

ADDENDUM NO 1. ITEM 2A (P. 7) DEC 12, 1991

SYM.	NAME	SIZE	REMARKS
A	GREENSPIRE LITTLELEAF LINDEN TILIA CORDATA 'GREENSPIRE'	2" CAL.	B&B HEAVY SEE PLAN FOR LOCATION

NO.	DATE	REVISION
1	JAN 7, 1992	ZONING INFORMATION

MILL RIDGE INTERMEDIATE SCHOOL

SUPPLEMENTAL GENERAL NOTES

1. THIS DRAWING TO BE USED IN CONJUNCTION W/ SITE DETAIL DRAWING FOR NOTES & DETAILS. DWG A-04.2
2. SUPPLEMENTAL NOTES & DETAILS ON THIS DRAWING REFER TO THIS PROJECT ONLY.
3. EXIST STORM MANHOLE — EXCAVATE AS REQ'D AT MH. INSTALL NEW 6" PVC STORM LINE AS SHOWN. PATCH / REPAIR / REBUILD EXIST MANHOLE AS REQ'D.
4. GC TO BE RESPONSIBLE FOR INSTALLATION & MAINTENANCE OF ALL SOIL EROSION & SEDIMENTATION MEASURES AS REQUIRED. REFER ALSO TO DWG A-04.2 CONTROL GUIDELINES

APPROVED BY:
DATE:

STATE PROJECT # 034 89 105 EA

Antinozzi Associates Architects
4021 Main Street
Stratford, Connecticut

DANBURY SCHOOLS REORGANIZATION
CITY OF DANBURY
MILL RIDGE INTERMEDIATE
DANBURY, CONNECTICUT

PARTIAL SITE PLAN

STATE OF CONNECTICUT — DONALD K. ANTINOZZI — No. 7896 — REGISTERED ARCHITECT

CHECKED BY	SCALE 1"=20'-0"	DATE: MAY 8, 1991	JOB NO. 9012

A-03.1

© ANTINOZZI ASSOCIATES, P.C. 1991

SP27-91