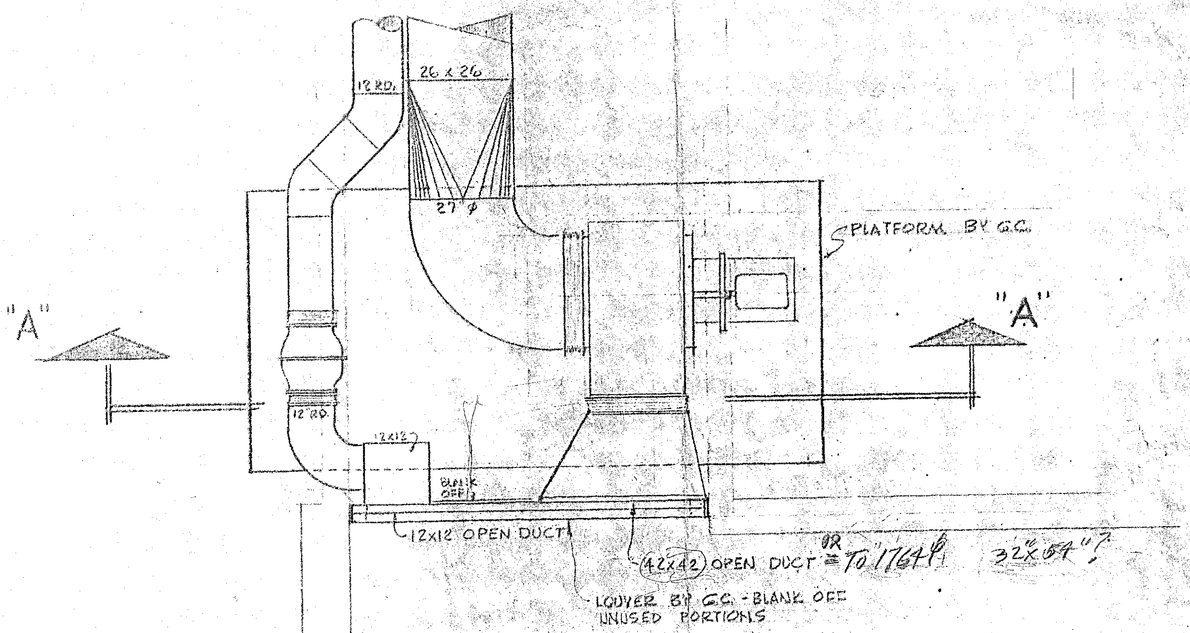

PLAN @ END OF CORR # 7

SCALE = 1/2" = 1'-0"

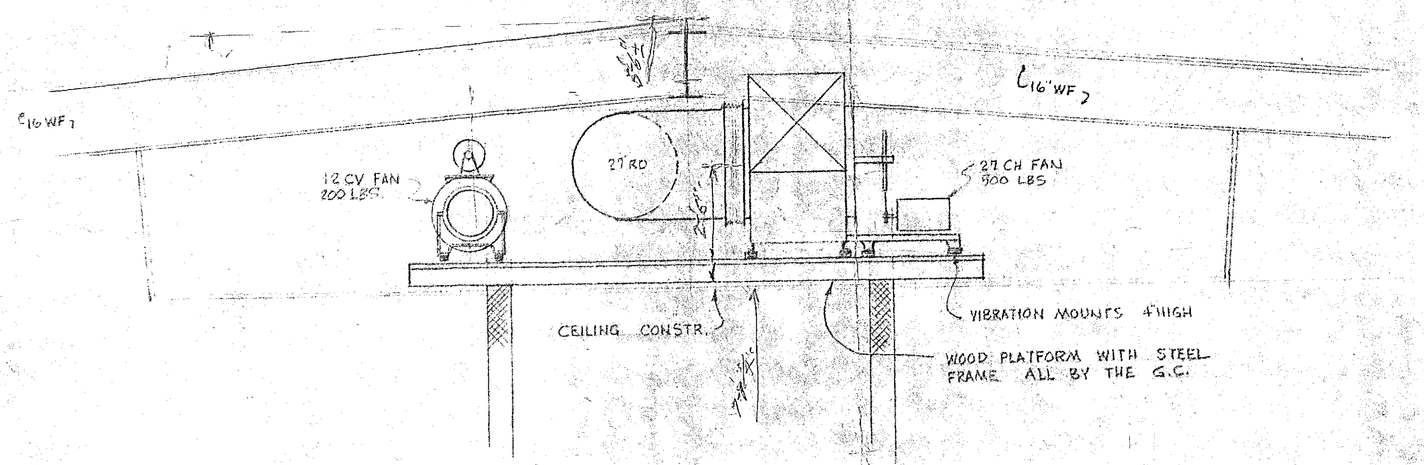

SECTION "A" - "A"

SCALE = 1/2" = 1'-0"

SHELTER ROCK ADDN.

FAN PLATFORM DETAIL

DEC 27, 1971