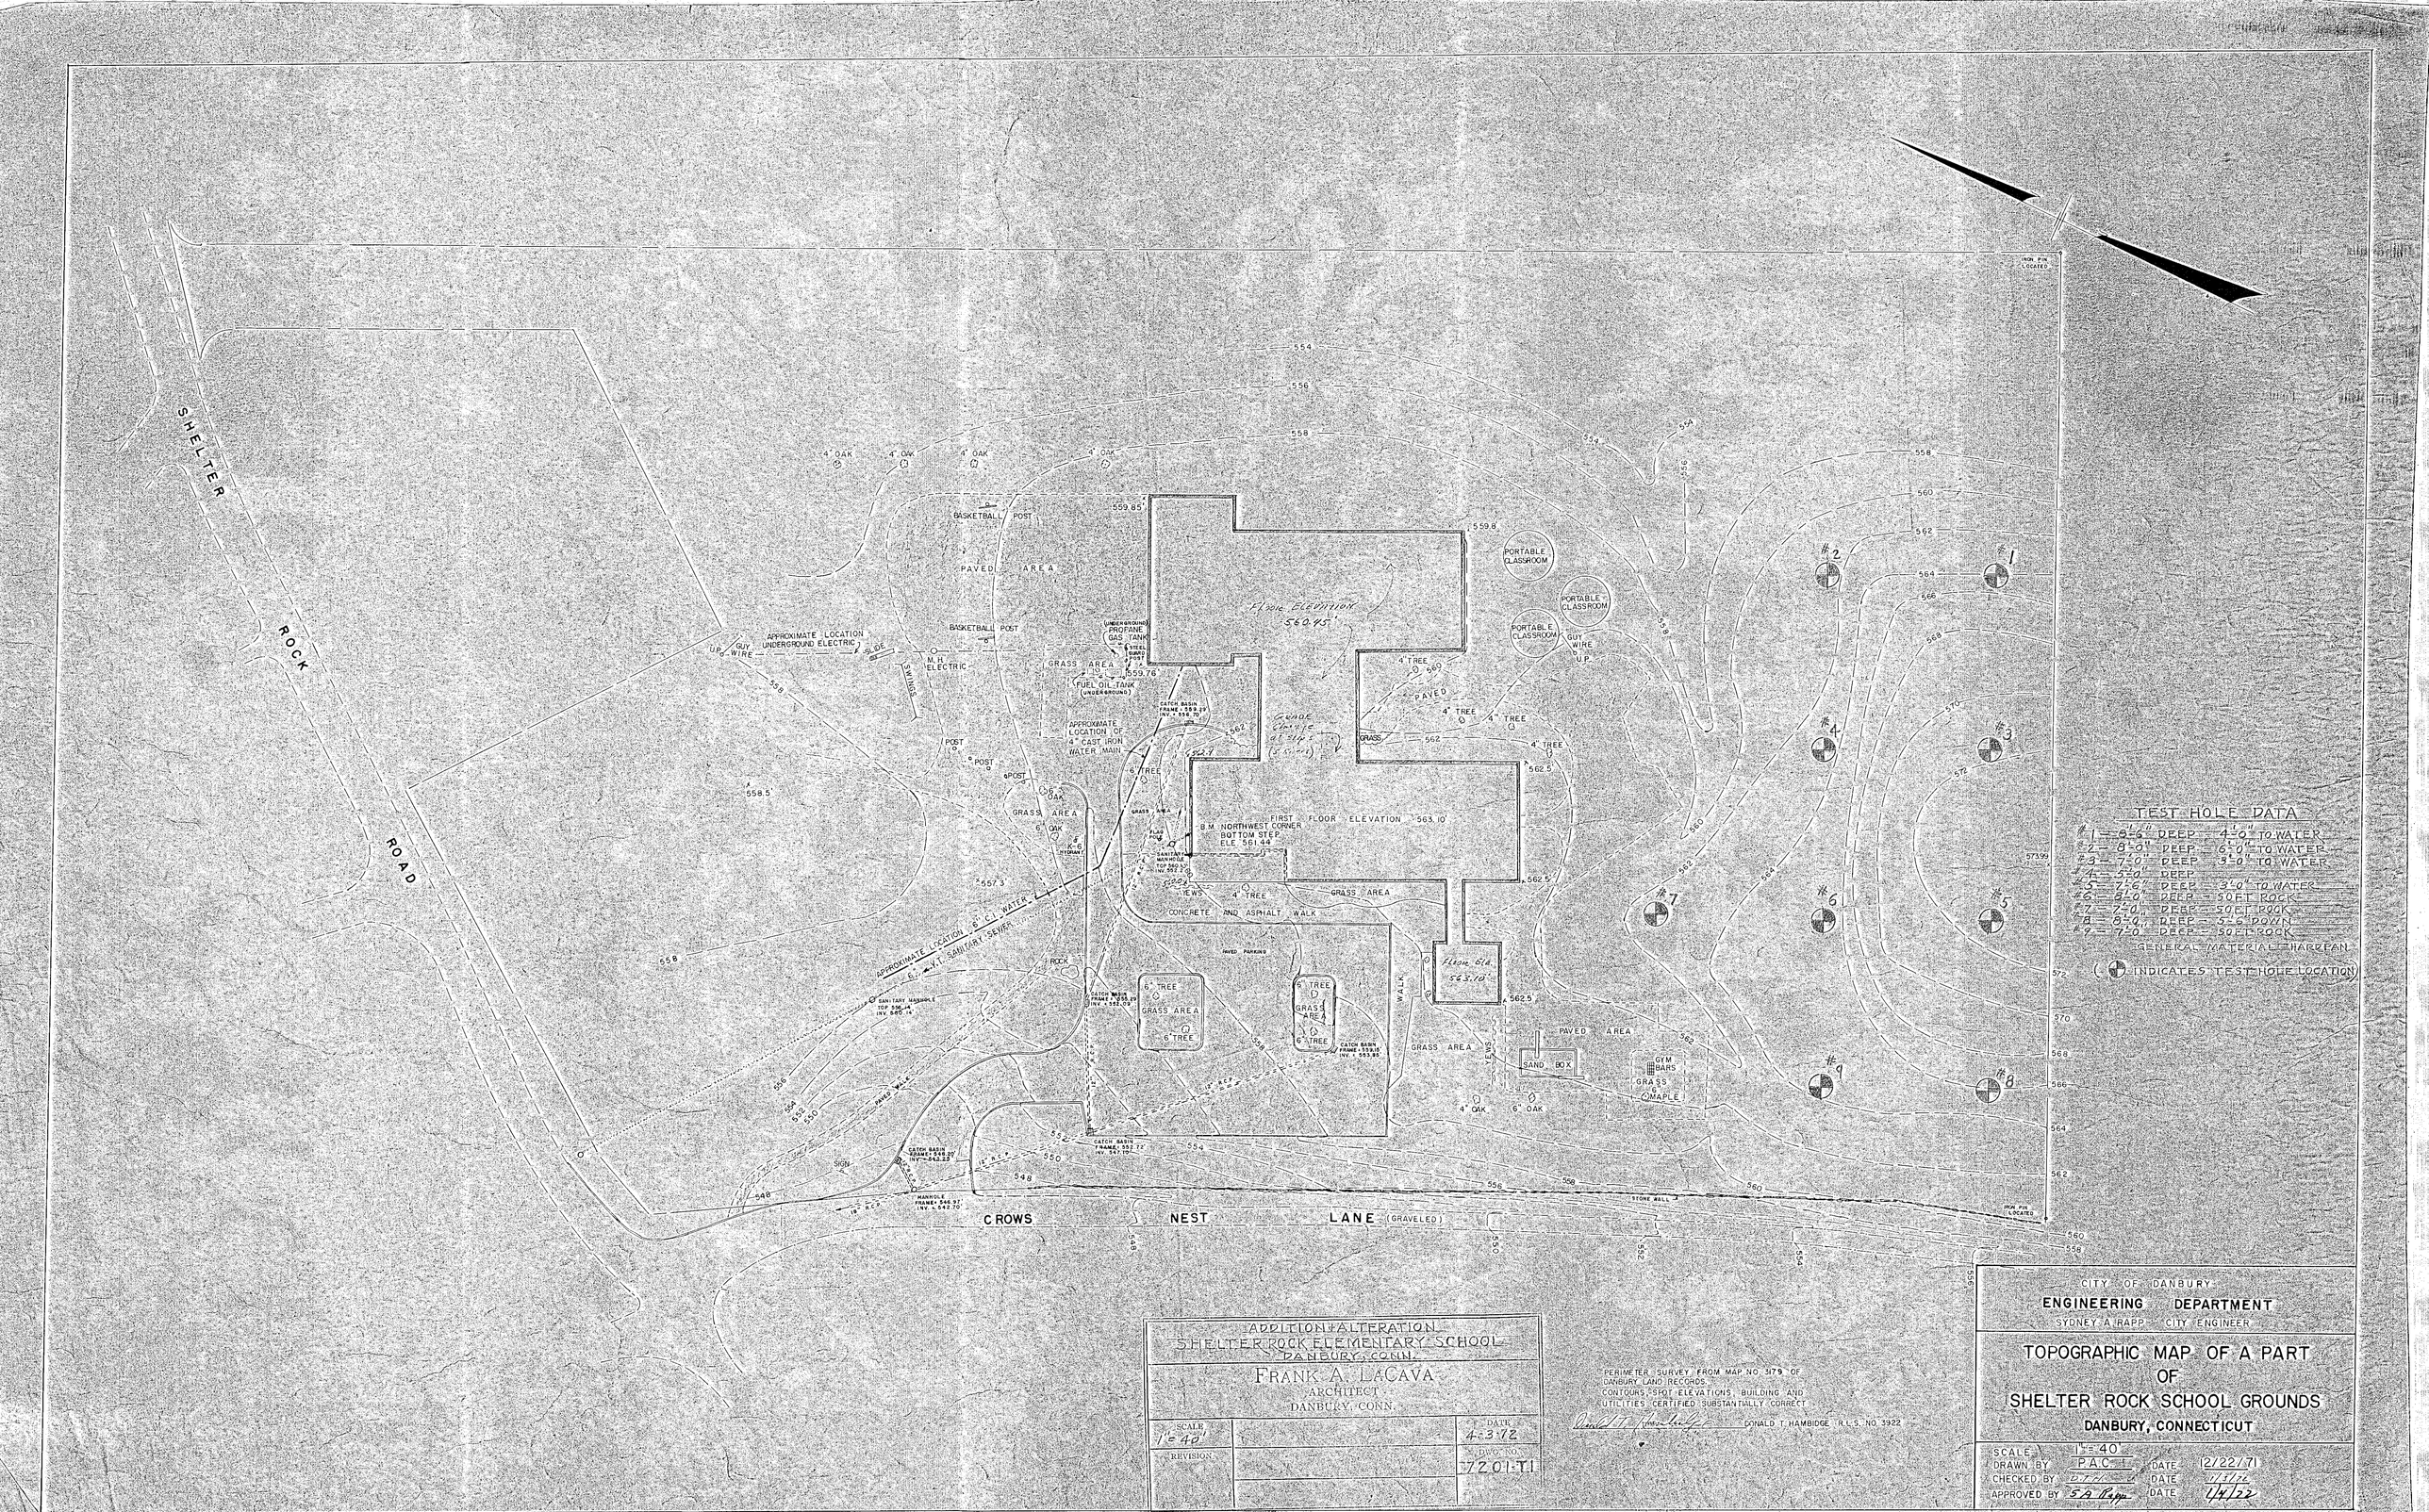

ADDITION / ALTERATION
SHELTER ROCK ELEMENTARY SCHOOL
DANBURY, CONN.

FRANK A. LACAVA
ARCHITECT
DANBURY, CONN.

SCALE	DATE
1"=40'	4-3-72
REVISION	DWG. NO.
	7201-T1

PERIMETER SURVEY FROM MAP NO. 3179 OF DANBURY LAND RECORDS
CONTOURS, SPOT ELEVATIONS, BUILDING AND UTILITIES CERTIFIED SUBSTANTIALLY CORRECT

Donald T. Hambidge
DONALD T. HAMBIDGE R.L.S. NO. 3922

CITY OF DANBURY
ENGINEERING DEPARTMENT
SYDNEY A. RAPP CITY ENGINEER

TOPOGRAPHIC MAP OF A PART OF SHELTER ROCK SCHOOL GROUNDS

DANBURY, CONNECTICUT

SCALE	1"=40'		
DRAWN BY	P.A.C.	DATE	12/22/71
CHECKED BY	D.T.H.	DATE	1/3/72
APPROVED BY	S.A. Rapp	DATE	1/4/72