FLOOR PLAN

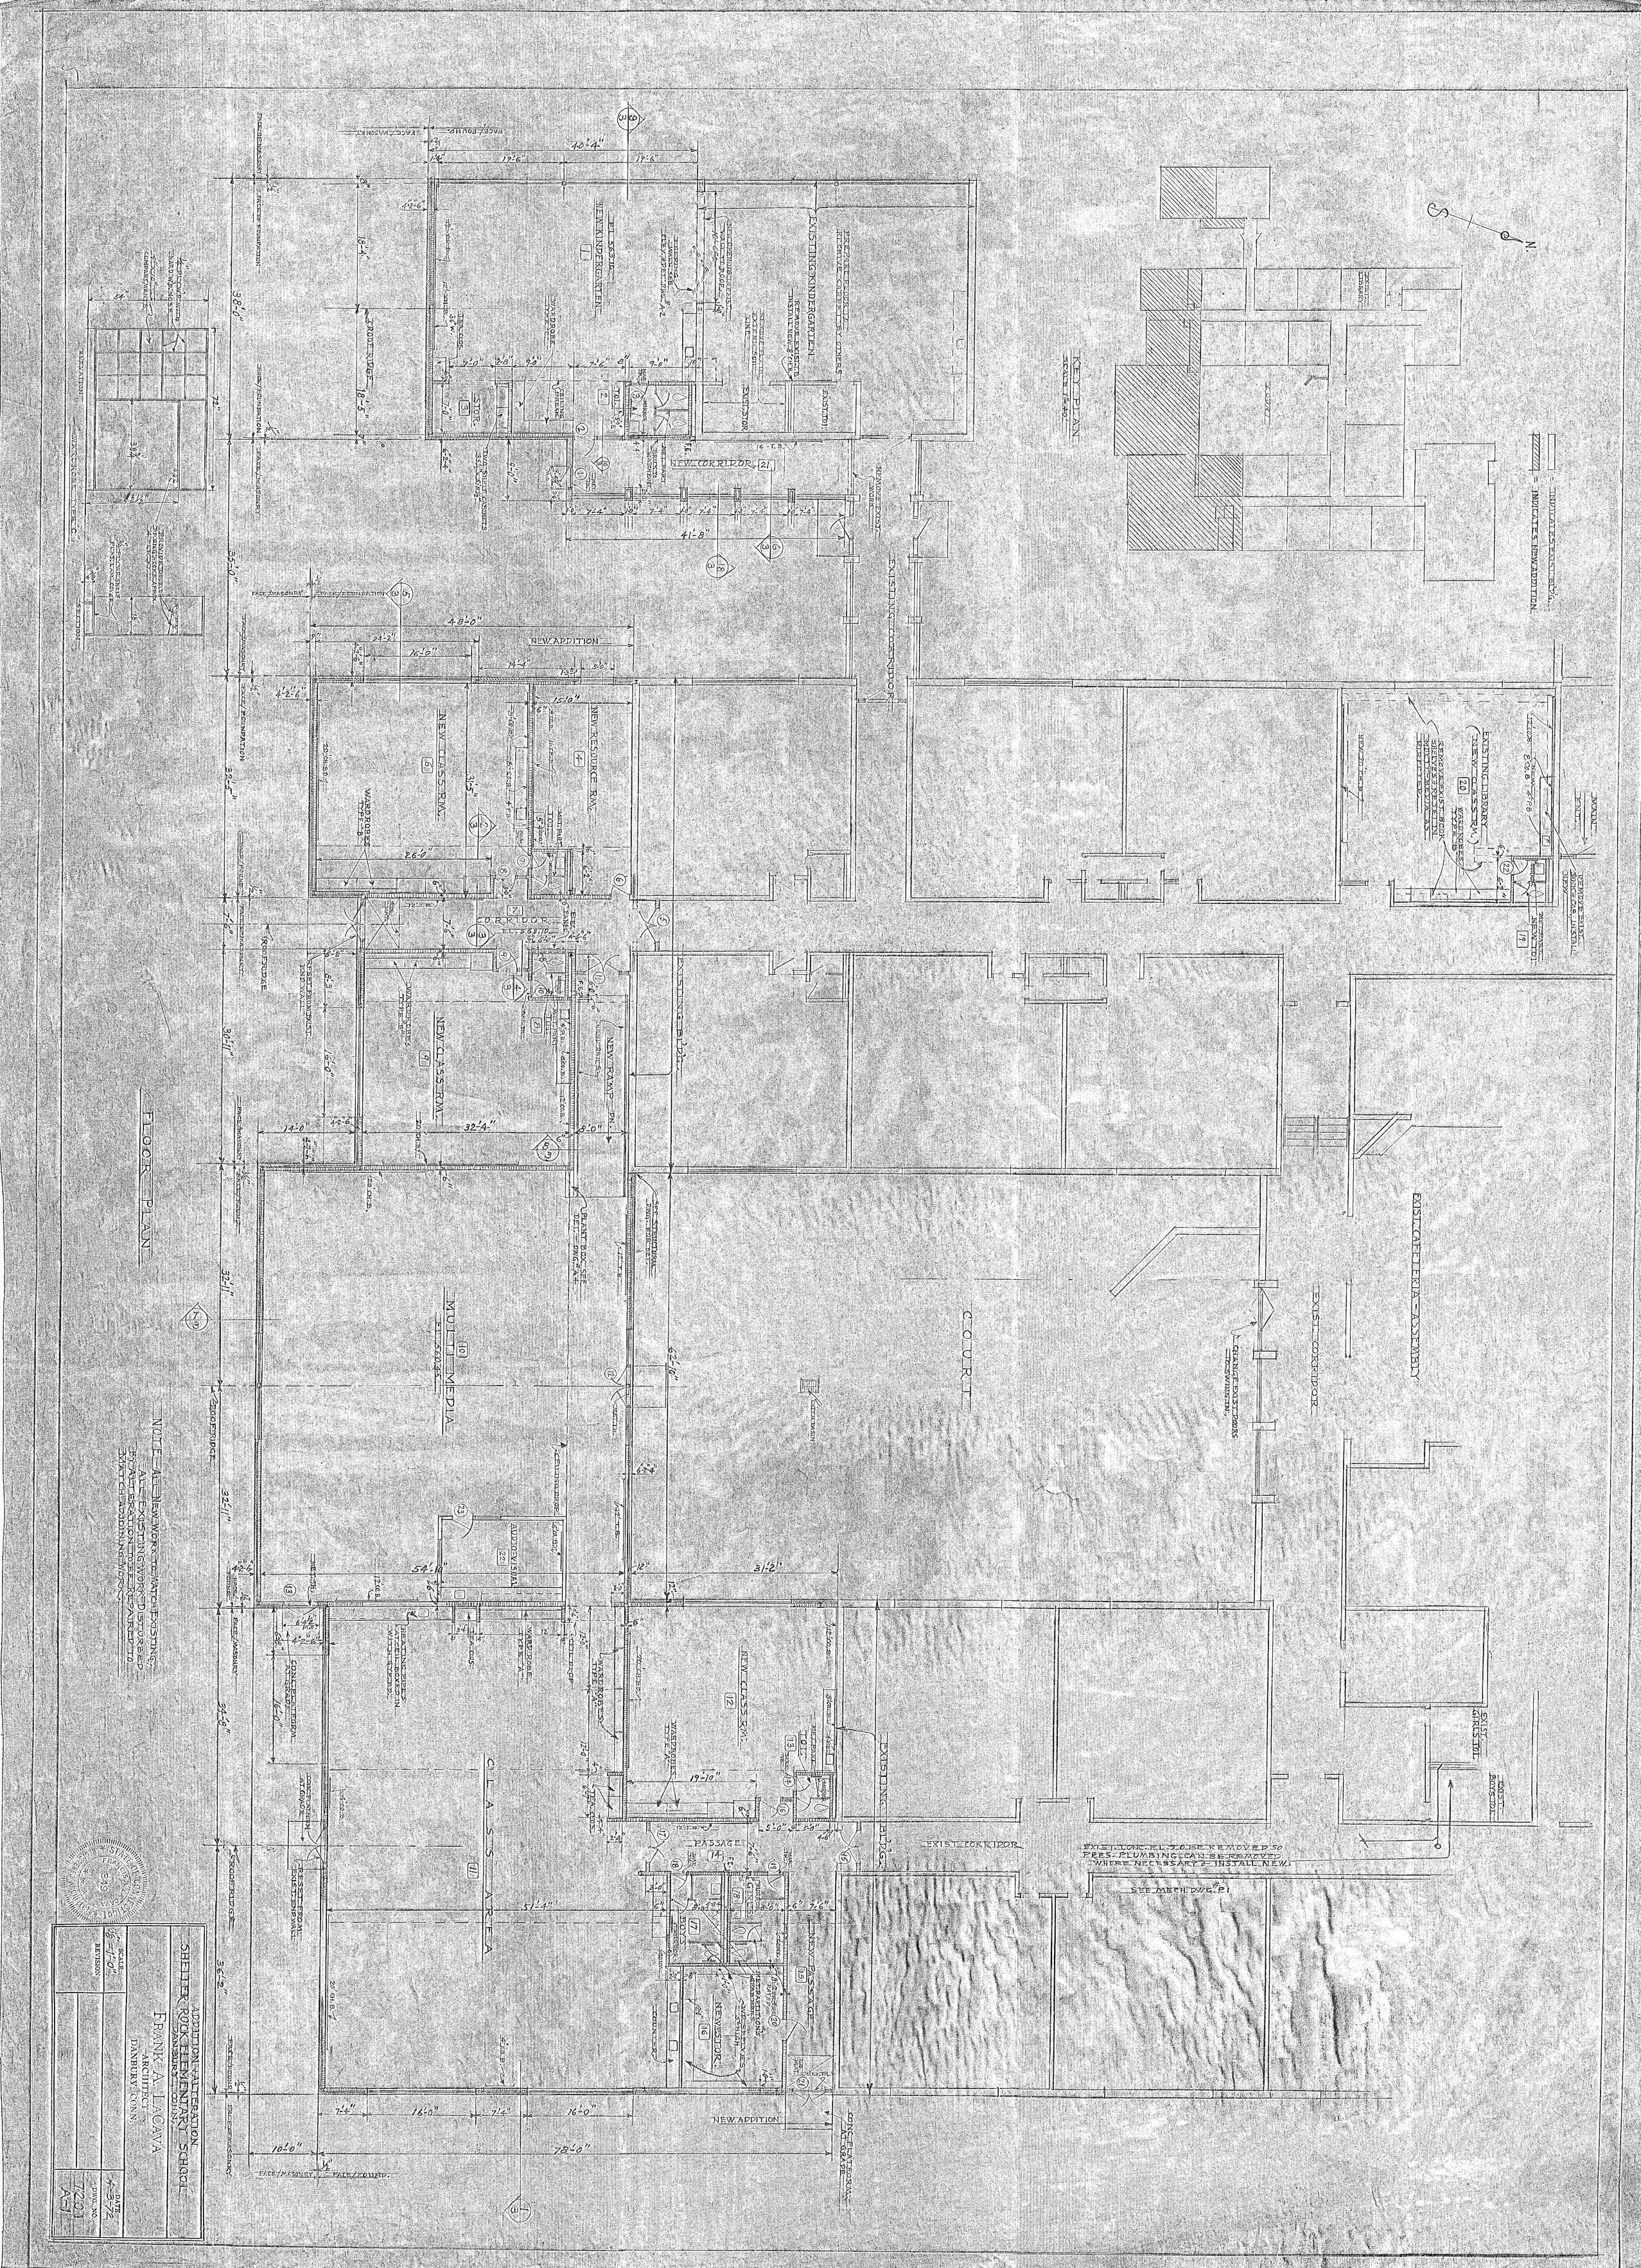
KEY PLAN
SCALE 1"=40'
= INDICATES EXISTING BLDG.
= INDICATES NEW ADDITION
NEW KINDERGARTEN
EXISTING KINDERGARTEN
NEW CORRIDOR
NEW ADDITION
NEW RESOURCE RM.
NEW CLASS RM.
NEW CLASS RM.
CORRIDOR
MULTI MEDIA
AUDIO VISUAL
NEW CLASS RM.
NEW CLASS RM.
NEW RAMP
NEW STOR.
NEW PASSAGE
PASSAGE
EXISTING BLDG.
EXISTING CORRIDOR
EXISTING LIBRARY
NEW CLASS RM.
EXIST. CAFETERIA - ASSEMBLY
EXIST. CORRIDOR
COURT
CLASS AREA
NEW ADDITION
NOTE: ALL NEW WORK TO MATCH EXISTING.
ALL EXISTING WORK DISTURBED BY ALTERATION TO BE REPAIRED TO EXACT MATCH ADJOINING WORK.
ADDITION & ALTERATION
SHELTER ROCK ELEMENTARY SCHOOL
DANBURY, CONN.
FRANK A. LACAVA
ARCHITECT
DANBURY, CONN.
SCALE 1/8"=1'-0"
REVISION
DATE 7-3-72
DWG. NO. 7201 A-1