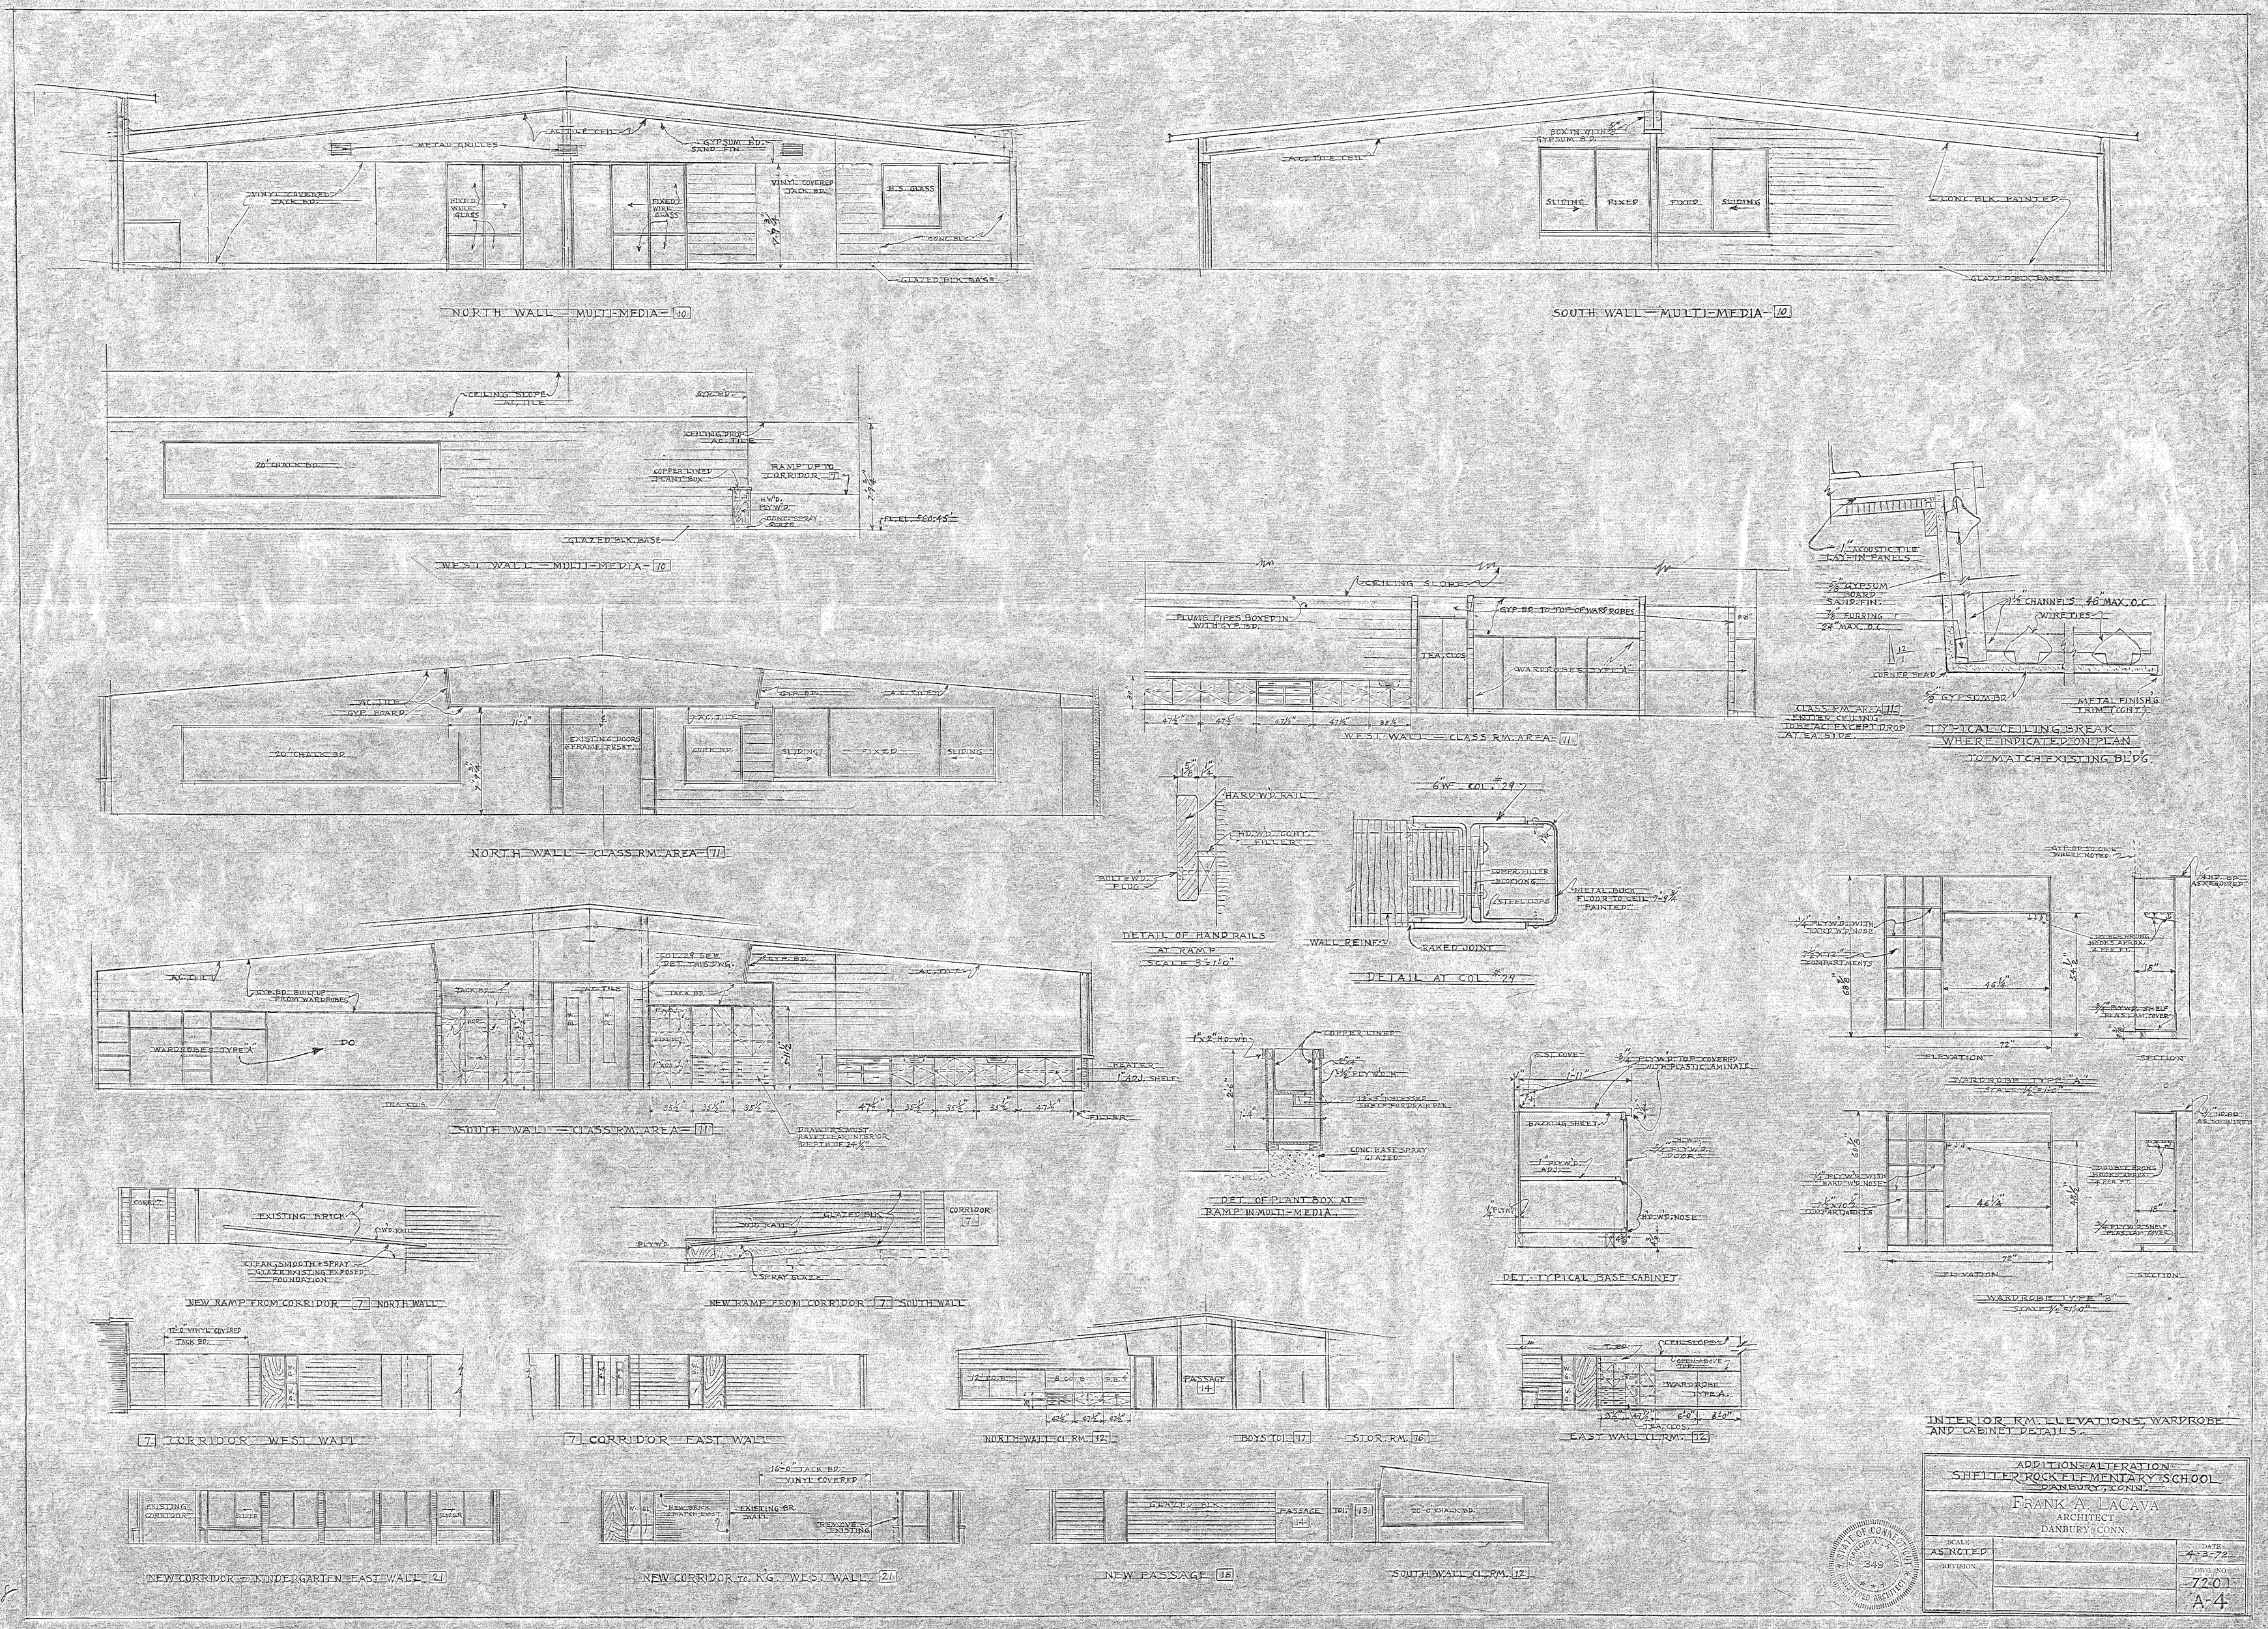
NORTH WALL — MULTI-MEDIA — 10
SOUTH WALL — MULTI-MEDIA — 10
WEST WALL — MULTI-MEDIA — 10
NORTH WALL — CLASS RM. AREA — 11
WEST WALL — CLASS RM. AREA — 11
TYPICAL CEILING BREAK WHERE INDICATED ON PLAN TO MATCH EXISTING BLDG.
DETAIL OF HAND RAILS AT RAMP
DETAIL AT COL. #29
SOUTH WALL — CLASS RM. AREA — 11
DET. OF PLANT BOX AT RAMP IN MULTI-MEDIA
DET. TYPICAL BASE CABINET
WARDROBE TYPE "A"
WARDROBE TYPE "B"
NEW RAMP FROM CORRIDOR 7 NORTH WALL
NEW RAMP FROM CORRIDOR 7 SOUTH WALL
7 CORRIDOR WEST WALL
7 CORRIDOR EAST WALL
NORTH WALL CL. RM. 12
BOYS TOI. 17
STOR. RM. 16
EAST WALL CL. RM. 12
NEW CORRIDOR TO KINDERGARTEN EAST WALL 21
NEW CORRIDOR TO K.G. WEST WALL 21
NEW PASSAGE 15
SOUTH WALL CL. RM. 12
INTERIOR RM. ELEVATIONS, WARDROBE AND CABINET DETAILS.
ADDITION-ALTERATION
SHELTER ROCK ELEMENTARY SCHOOL
DANBURY, CONN.
FRANK A. LACAVA
ARCHITECT
DANBURY, CONN.
SCALE AS NOTED
DATE 4-3-72
REVISION
DWG. NO. 7201
A-4