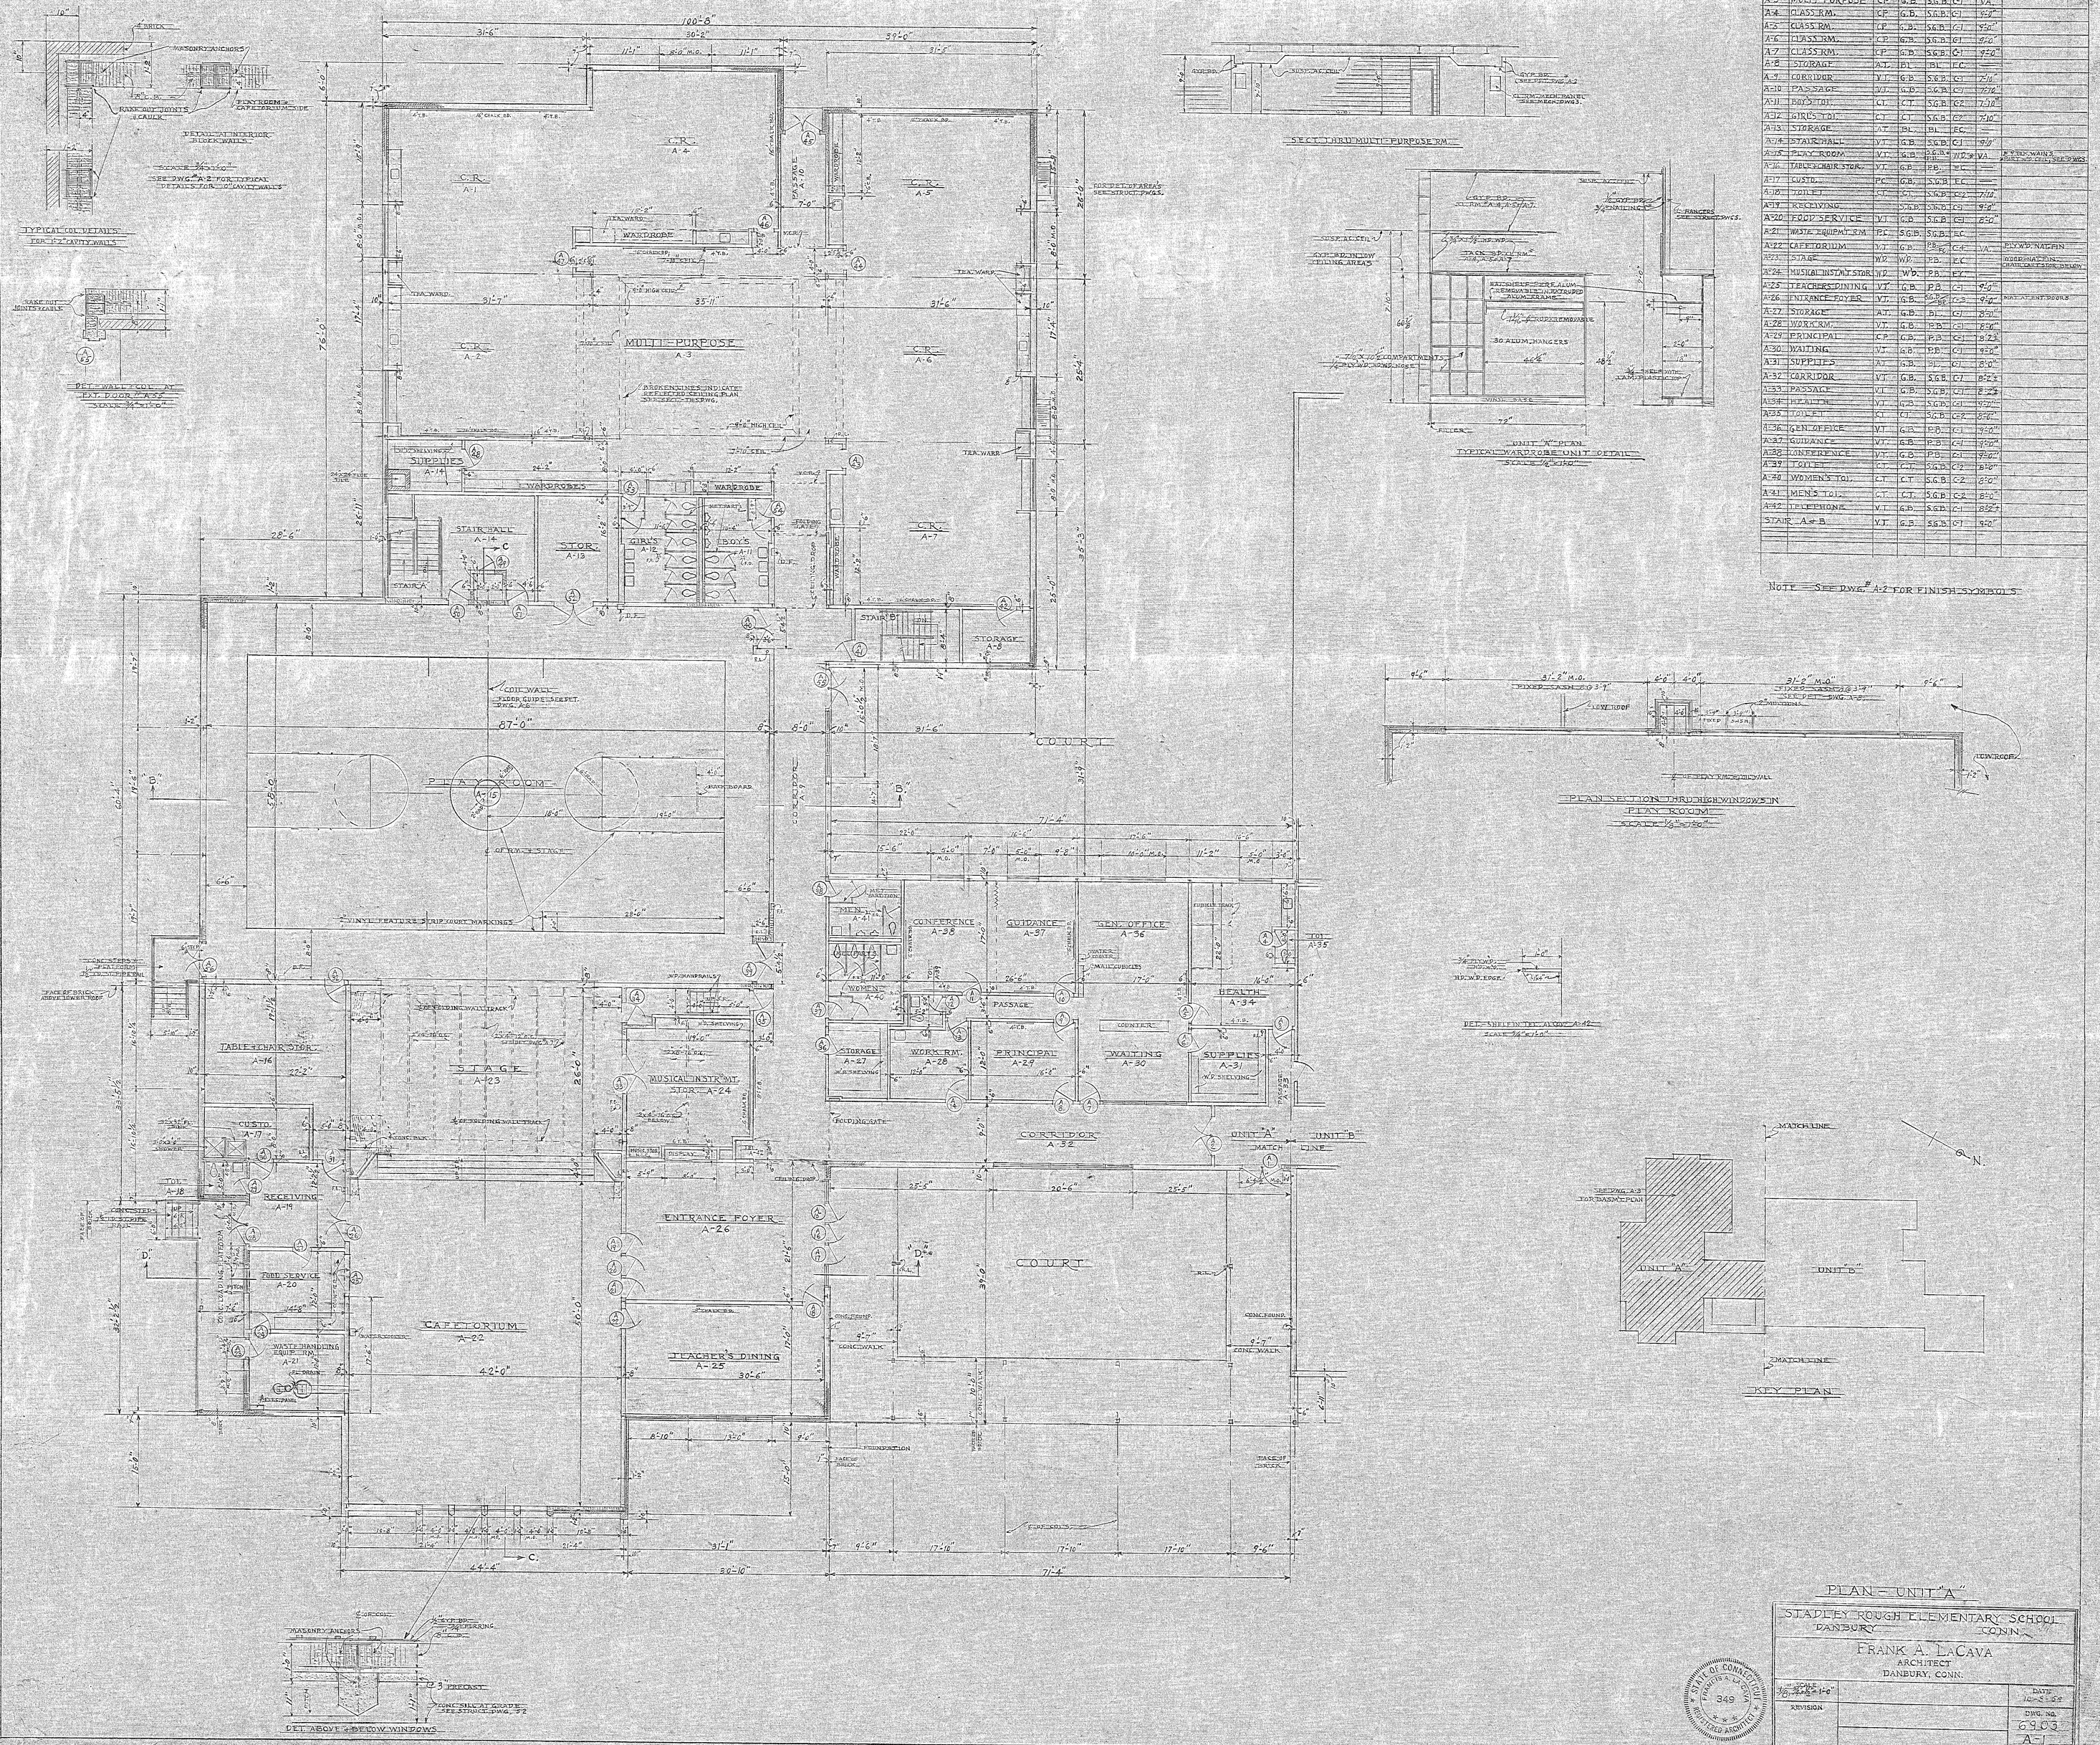

ROOM FINISH SCHEDULE

NO.	NAME	FL.	BA	WALL	CEILING MATERIAL	HGT.	REMARKS
A-1	CLASS RM.	CP	G.B.	S.G.B.	CI	9'-0"	
A-2	CLASS RM.	CP	G.B.	S.G.B.	CI	9'-0"	
A-3	MULTI-PURPOSE	CP	G.B.	S.G.B.	CI	VA	
A-4	CLASS RM.	CP	G.B.	S.G.B.	CI	9'-0"	
A-5	CLASS RM.	CP	G.B.	S.G.B.	CI	9'-0"	
A-6	CLASS RM.	CP	G.B.	S.G.B.	CI	9'-0"	
A-7	CLASS RM.	CP	G.B.	S.G.B.	CI	9'-0"	
A-8	STORAGE	AT	BL	BL	EC	—	
A-9	CORRIDOR	VT	G.B.	S.G.B.	CI	7'-10"	
A-10	PASSAGE	VT	G.B.	S.G.B.	CI	7'-10"	
A-11	BOYS TOI.	CT	CT	S.G.B.	C2	7'-10"	
A-12	GIRLS TOI.	CT	CT	S.G.B.	C2	7'-10"	
A-13	STORAGE	AT	BL	BL	EC	—	
A-14	STAIR HALL	VT	G.B.	S.G.B.	CI	9'-0"	
A-15	PLAY ROOM	VT	G.B.	S.G.B. (TB)	WD & VA	VA	8' WD. WAINS. & PART. W/ CEIL. SEE DWG.
A-16	TABLE & CHAIR STOR.	VT	G.B.	P.B.	EC	—	
A-17	CUSTO.	PC	G.B.	S.G.B.	EC	—	
A-18	TOILET	CT	CT	S.G.B.	C2	7'-10"	
A-19	RECEIVING		S.G.B.	S.G.B.	CI	9'-0"	
A-20	FOOD SERVICE	VT	G.B.	S.G.B.	CI	8'-0"	
A-21	WASTE EQUIPMT. RM.	PC	S.G.B.	S.G.B.	EC		
A-22	CAFETORIUM	VT	G.B.	P.B. (TB)	C4	VA	PLYWD. NAT. FIN.
A-23	STAGE	WD	WD	P.B.	EC		WOOD NAILING CHAIR RAIL SEE STOR. BELOW
A-24	MUSICAL INSTR'MT. STOR.	WD	WD	P.B.	EC		
A-25	TEACHER'S DINING	VT	G.B.	P.B.	CI	9'-0"	
A-26	ENTRANCE FOYER	VT	G.B.	S.G.B. (TB)	C3	9'-0"	MAT. & ENT. DOORS
A-27	STORAGE	AT	G.B.	BL	CI	8'-0"	
A-28	WORK RM.	VT	G.B.	P.B.	CI	8'-0"	
A-29	PRINCIPAL	CP	G.B.	P.B.	CI	8'-2½"	
A-30	WAITING	VT	G.B.	P.B.	CI	9'-0"	
A-31	SUPPLIES	AT	G.B.	BL	CI	8'-0"	
A-32	CORRIDOR	VT	G.B.	S.G.B.	CI	8'-2½"	
A-33	PASSAGE	VT	G.B.	S.G.B.	CI	8'-2½"	
A-34	HEALTH	VT	G.B.	S.G.B.	CI	9'-0"	
A-35	TOILET	CT	CT	S.G.B.	C2	8'-0"	
A-36	GEN. OFFICE	VT	G.B.	P.B.	CI	9'-0"	
A-37	GUIDANCE	VT	G.B.	P.B.	CI	9'-0"	
A-38	CONFERENCE	VT	G.B.	P.B.	CI	9'-0"	
A-39	TOILET	CT	CT	S.G.B.	C2	8'-0"	
A-40	WOMEN'S TOI.	CT	CT	S.G.B.	C2	8'-0"	
A-41	MEN'S TOI.	CT	CT	S.G.B.	C2	8'-0"	
A-42	TELEPHONE	VT	G.B.	S.G.B.	CI	8'-2½"	
	STAIR A & B	VT	G.B.	S.G.B.	CI	9'-0"	

NOTE — SEE DWG. # A-2 FOR FINISH SYMBOLS

PLAN — UNIT "A"

STADLEY ROUGH ELEMENTARY SCHOOL
DANBURY CONN.

FRANK A. LACAVA
ARCHITECT
DANBURY, CONN.

STATE OF CONNECTICUT — FRANCIS A. LACAVA — 349 — REGISTERED ARCHITECT

SCALE	DATE
1/4" = 1'-0"	10-25-69
REVISION	DWG. NO. 69.03 A-1

6