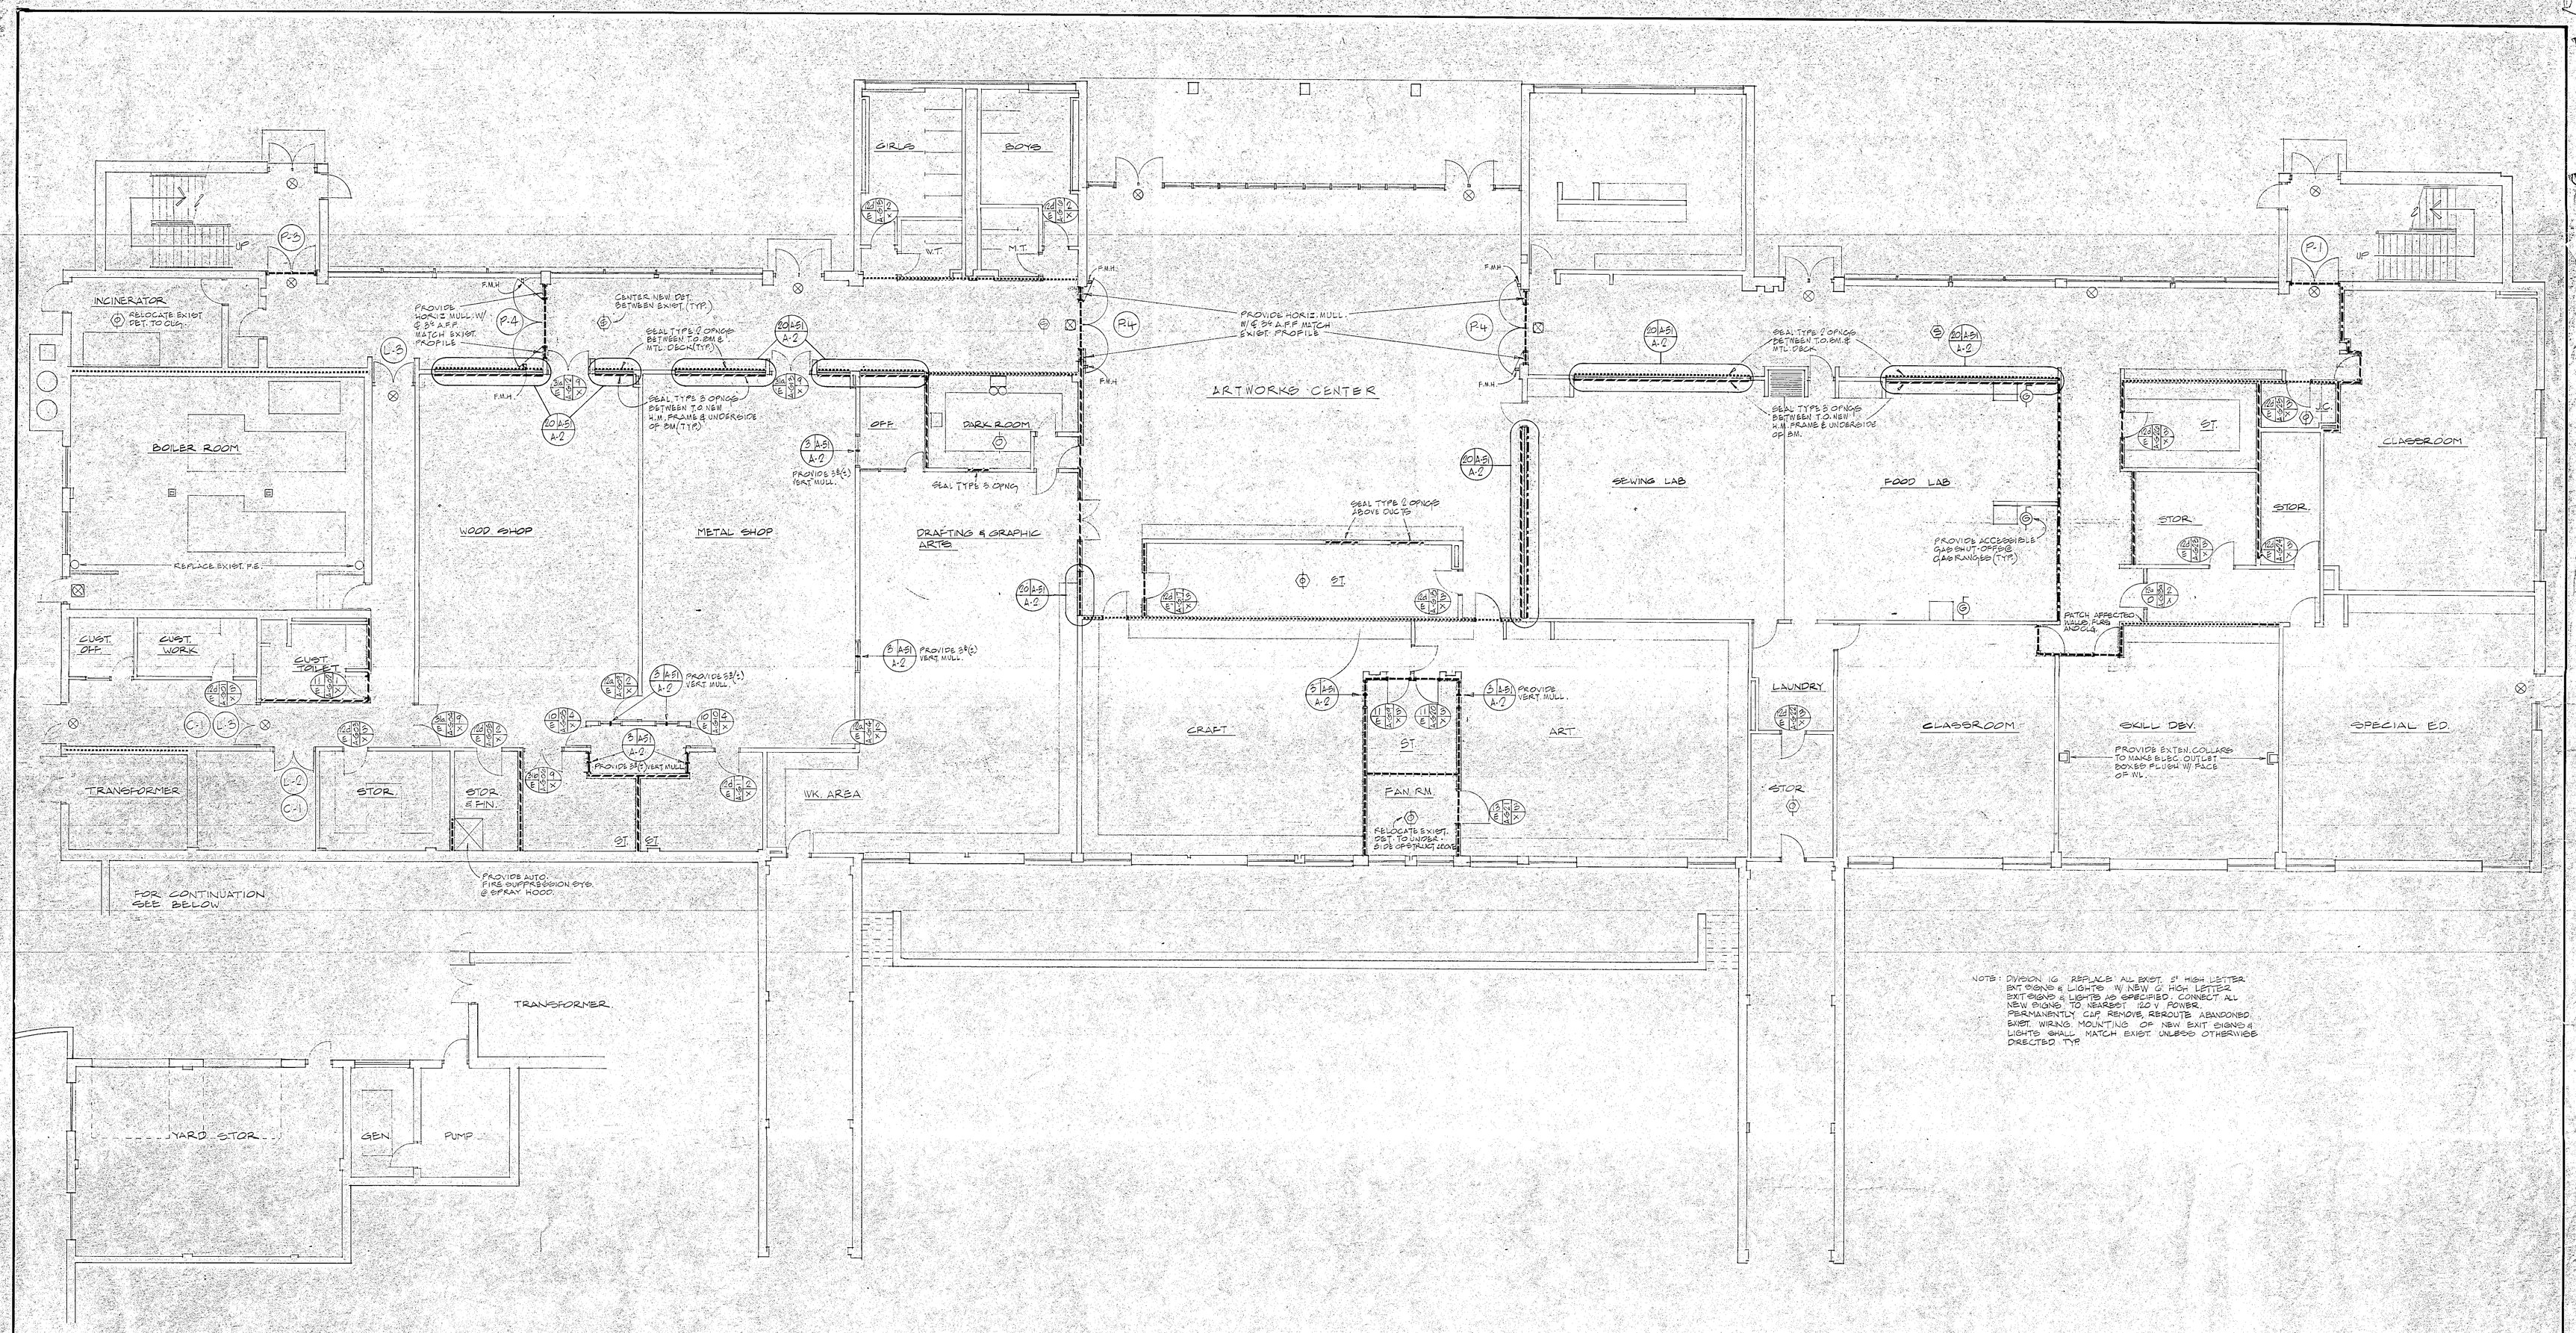

NOTE: DIVISION 16 REPLACE ALL EXIST. 5" HIGH LETTER EXIT SIGNS & LIGHTS W/ NEW 6" HIGH LETTER EXIT SIGNS & LIGHTS AS SPECIFIED. CONNECT ALL NEW SIGNS TO NEAREST 120 V POWER. PERMANENTLY CAP, REMOVE, REROUTE ABANDONED EXIST. WIRING. MOUNTING OF NEW EXIT SIGNS & LIGHTS SHALL MATCH EXIST. UNLESS OTHERWISE DIRECTED TYP.

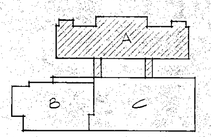

KEY PLAN
NOT TO SCALE

0 5 10 15 20 25
GRAPHIC SCALE: 1/8" = 1'-0"

CODE UPDATE WORK
SCHOOL FACILITIES
CITY OF DANBURY, CONNECTICUT

BROADVIEW J.H.S.
UNIT A - GROUND FLOOR

CARLIN-POZZI-CHIN ARCHITECTS, P.C.
3 LINCOLN STREET, NEW HAVEN, CONNECTICUT

date	1 JULY '85
scale	1/8" = 1'-0"
drawn	FOMP
checked	DMC
approved	
drawing no.	A 2