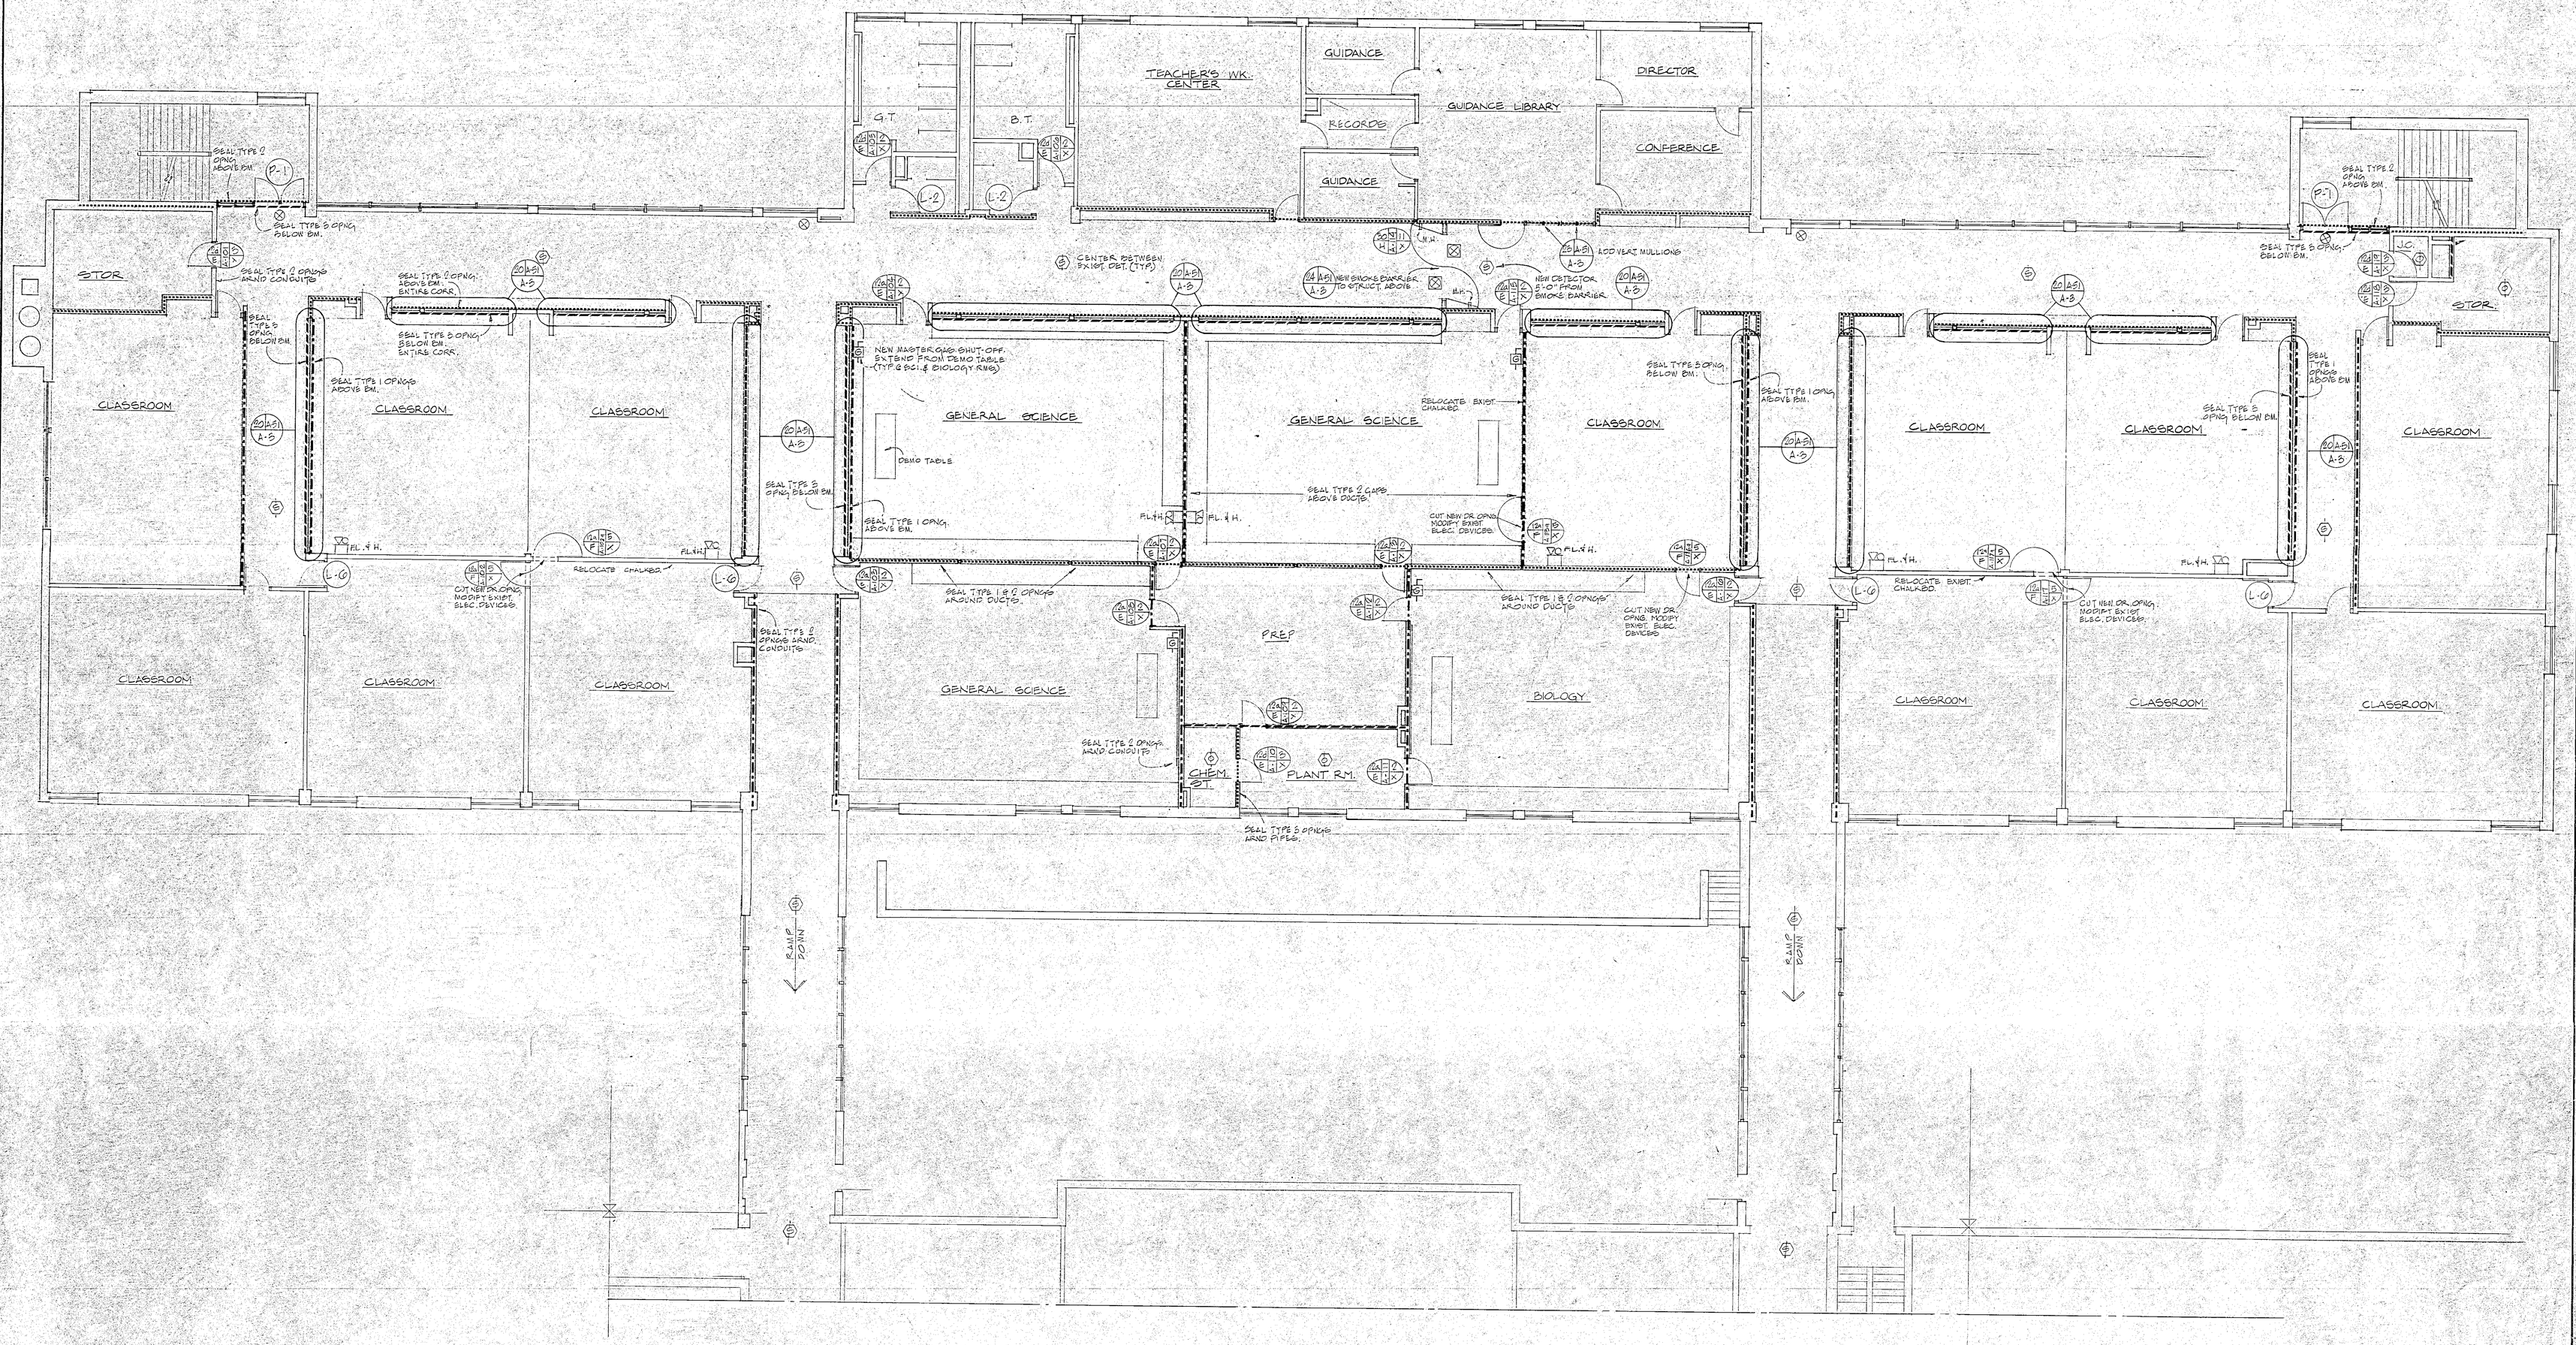

0 5 10 15 20 25
GRAPHIC SCALE: 1/8"=1'-0"

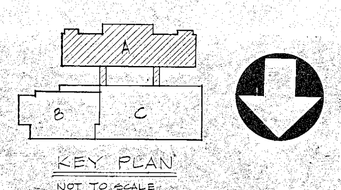

KEY PLAN
NOT TO SCALE

CODE UPDATE WORK SCHOOL FACILITIES CITY OF DANBURY, CONNECTICUT	date: 1 JULY 85 scale: 1/8"=1'-0" drawn: FO, MP
BROADVIEW J.H.S. UNIT A - FIRST FLOOR	checked: DMC approved:
CARLIN-POZZI-CHIN ARCHITECTS, P.C. 3 LINCOLN STREET, NEW HAVEN, CONNECTICUT	drawing no: A 3