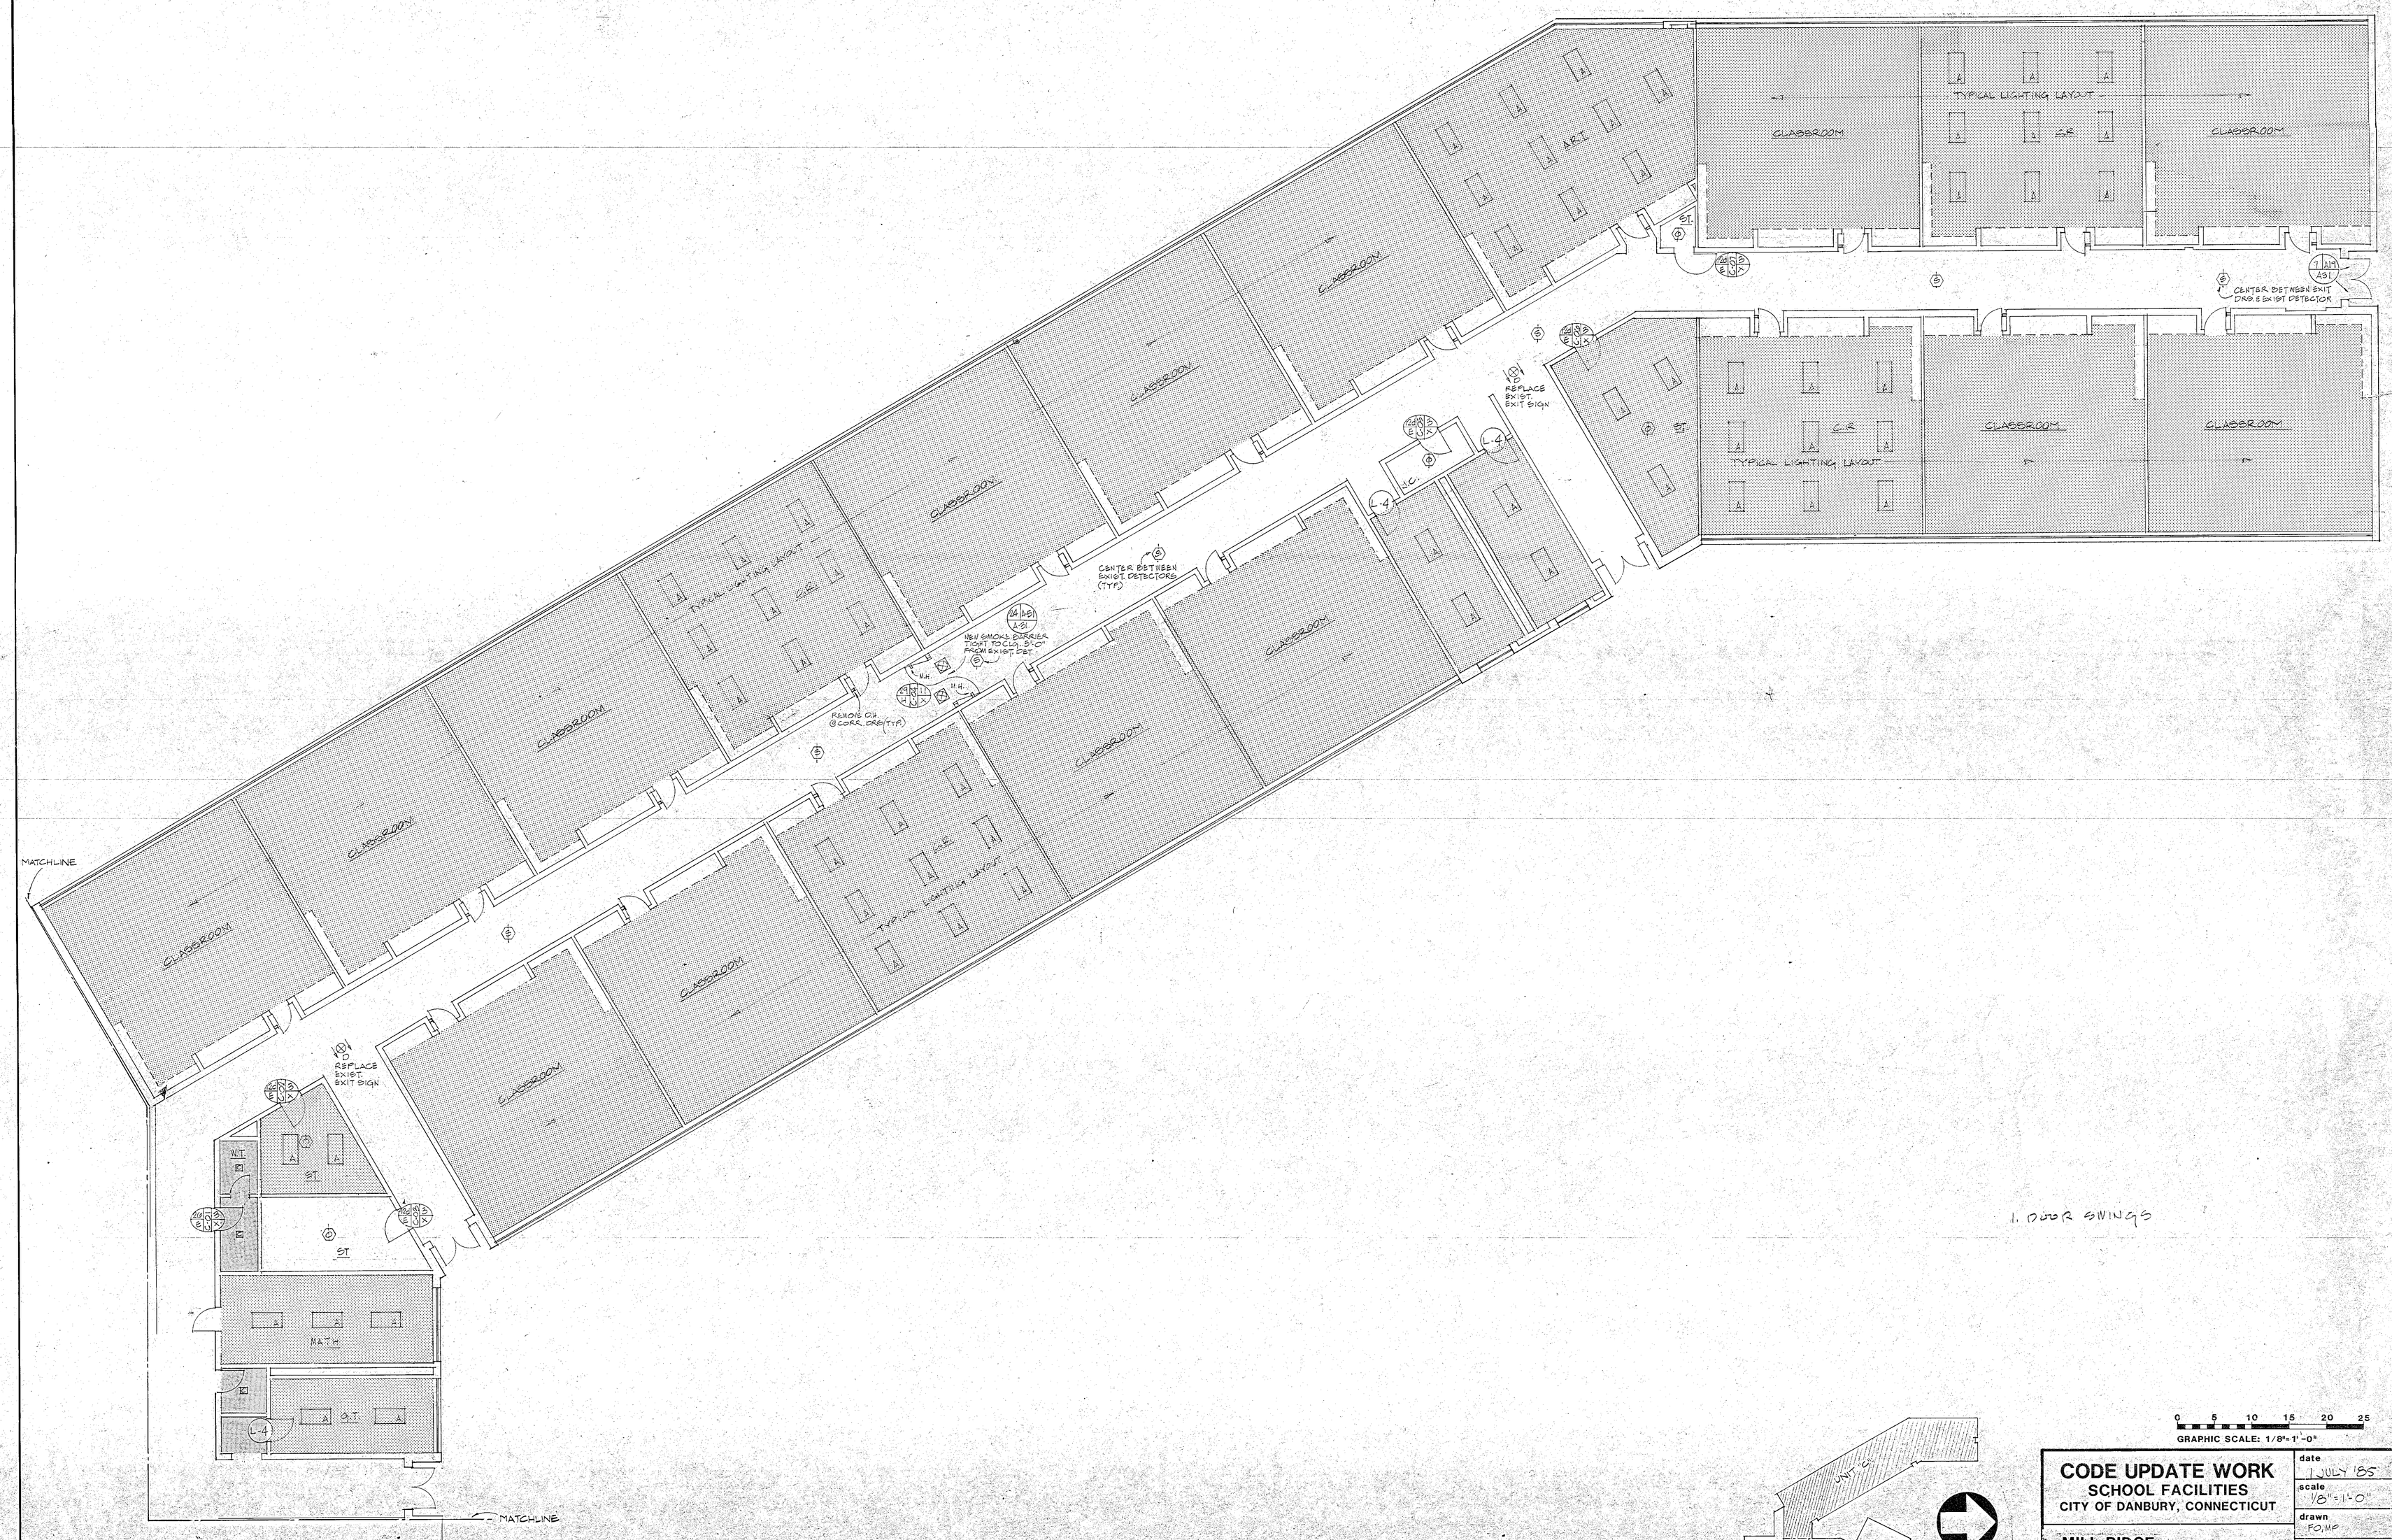

1. DOOR SWINGS

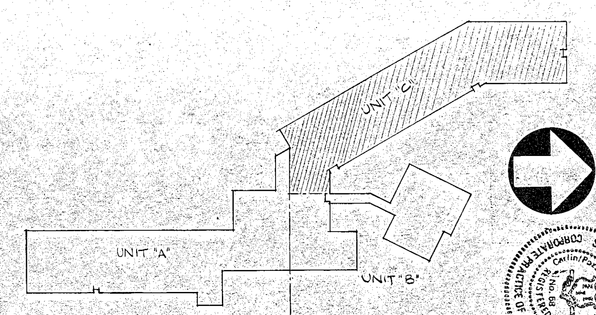

KEY PLAN

0 5 10 15 20 25
GRAPHIC SCALE: 1/8"=1'-0"

CODE UPDATE WORK **SCHOOL FACILITIES** CITY OF DANBURY, CONNECTICUT	date: 1 JULY '85 scale: 1/8"=1'-0" drawn: FO, MP
MILL RIDGE INTERMEDIATE SCHOOL **UNIT C**	checked: DMC approved:
CARLIN-POZZI-CHIN ARCHITECTS, P.C. 3 LINCOLN STREET, NEW HAVEN, CONNECTICUT	drawing no. **A 31**